

د افغانستان اسلامي امارت

امارت اسلامی افغانستان

معاونیت مالی و اداری

ریاست طرح و دیزاین امور ساختمانی

نقشه های مهندسی

اعمار پسته خانه های تیپیک شرکت دولتی افغان پست

افغانستان



ریاست اداری
Admin Directorate



SHEET INDEX

SHEET No.	FILE NAME	DRAWING TITLES	SCALE	SHEET No.	FILE NAME	DRAWING TITLES	SCALE
		ARCHITECTURAL				ARCHITECTURAL	
	G-001	INDEX					
	A-101	FIRST FLOOR PLAN	1:100				
	A-102	SECOND FLOOR PLAN	1:100				
	A-103	ROOF PLAN	1:100				
	A-201	ELEVATION - C	1:75				
	A-202	ELEVATION - A	1:75				
	A-203	ELEVATION - B	1:75				
	A-204	ELEVATION - D	1:75				
	A-301	SECTION 1-1	1:75				
	A-302	SECTION 2-2	1:75				
	A-501	DETAIL PLAN 01	1:30				
	A-502	DETAIL PLAN 02	1:30				
	A-601	WINDOW SCHEDULE 01	AS SHOW				
	A-602	WINDOW SCHEDULE 02	AS SHOW				
	A-603	DOOR SCHEDULE	AS SHOW				
	A-901	3D ELEVATION 01	AS SHOW				
	A-902	3D ELEVATION 02	AS SHOW				
	A-903	3D ELEVATION 03	AS SHOW				



دبیرخانه شهرداری تهران
 تهران - خیابان ولیعصر - پلاک ۱۳۳
 تلفن: ۸۸۸۸۸۸۸۸ - ۸۸۸۸۸۸۸۸

Date: ۱۳۹۷/۰۵/۰۵
 By: [Signature]
 Checked By: [Signature]
 Approved By: [Signature]

Date: ۱۳۹۷/۰۵/۰۵
 Checked By: [Signature]
 Approved By: [Signature]

Architect: [Signature]
 Engineer: [Signature]
 Draftsman: [Signature]

- GENERAL NOTES:
1. ALL DIMENSIONS INDICATED IN THE DRAWINGS ARE IN MM UNLESS NOTED OTHERWISE.
 2. ALL EXTERIOR WALLS TO BE PAINTED PLASTER.
 3. ALL CEILINGS TO BE PAINTED PLASTER.
 4. ALL METAL ROOFING SHALL BE ZINC COATED (GALVANIZED) AND HAVE A MINIMUM THICKNESS OF GAUGE 24.


ABBREVIATIONS

U.N.O. UNLESS NOTED OTHERWISE
mm MILLIMETER
TYP. TYPICAL
F.L. FINISHED FLOOR LINE
EL. ELEVATION
M. METER

MAINTENANCE
300MM BRICK WALL UP TO PLASTER CEILING
HEIGHT
300MM BRICK WALL UP TO PLASTER CEILING
HEIGHT
GLASS WINDOW FOR PARTITION
250MM BRICK WALL UP TO PLASTER CEILING
HEIGHT

NO	BUILDING IDENTIFICATION	FINISHING SCHEDULE
F01	INFORMATION DESK	F1 P1 C1
F02	MALE HALL	F1 P1 C1
F03	MALE OFFICE WITH BANK	F1 P1 C1
F04	MALE TOILET	F2 P2 C2
F05	ELECTRONIC ROOM	F1 P1 C1
F06	MALE HALL	F1 P1 C1
F07	MALE HALL	F1 P1 C1
F08	MALE HALL	F1 P1 C1
F09	OFFICE MANAGEMENT	F1 P1 C1
F10	STAIR	F1 P1 C1

01 FIRST FLOOR PLAN
A-101 REF A-101
SCALE 1:100

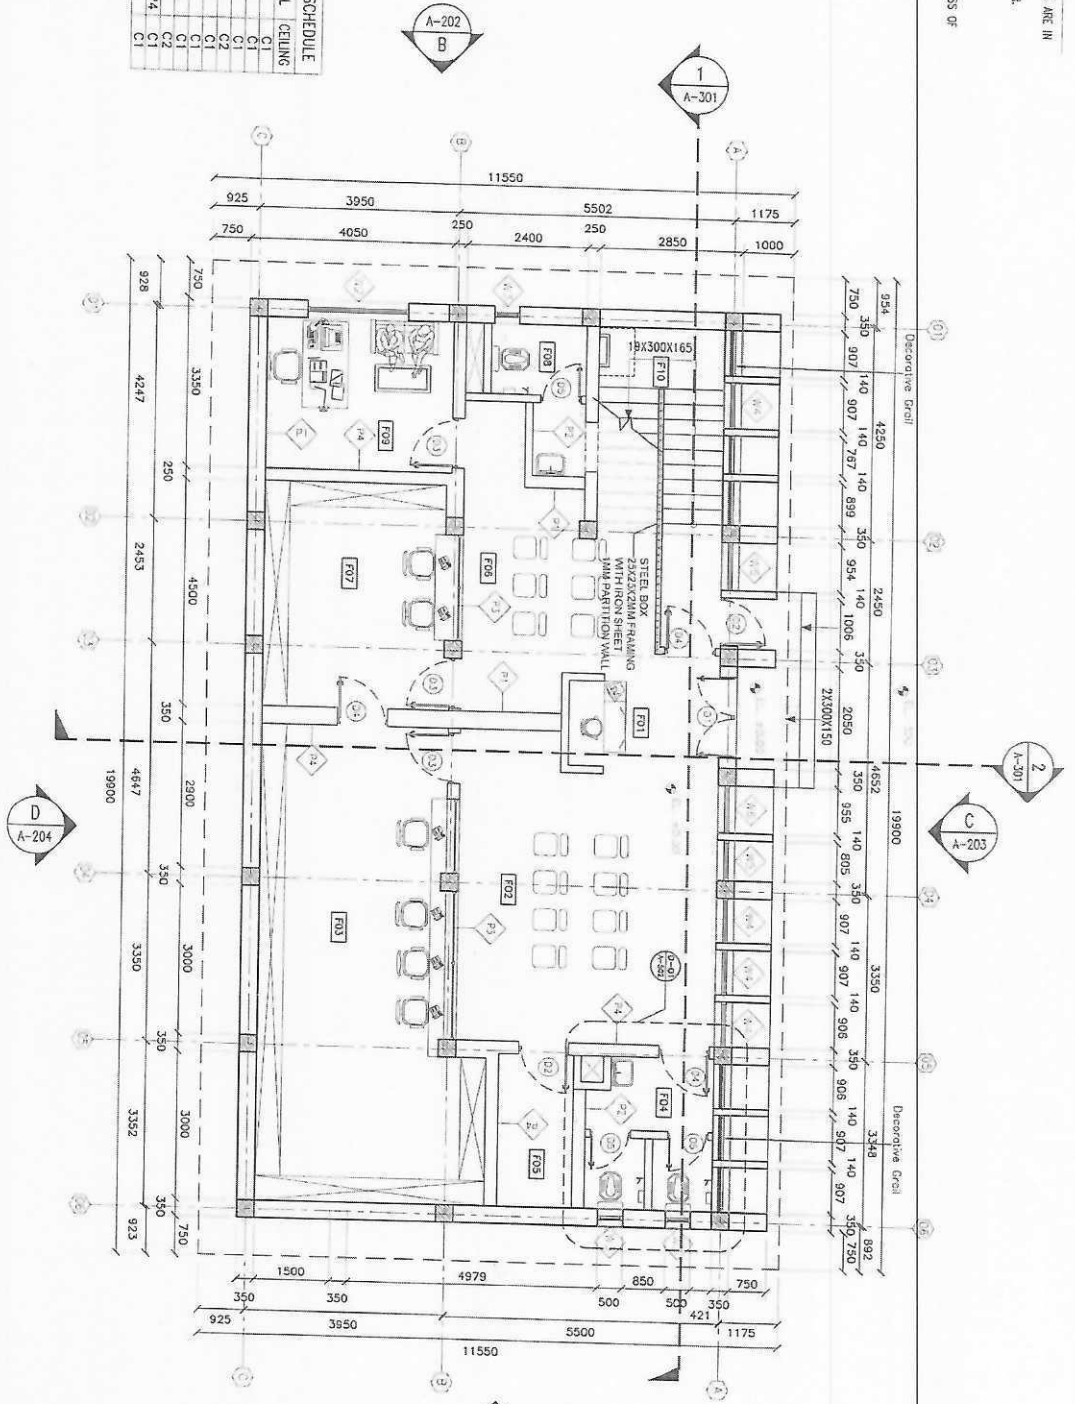

- LEGENDS AND SYMBOLS
- X ROOM IDENTIFICATION
 - X DOOR TAGS
 - X WINDOW TAGS
 - X PARTITION TYPE
 - X FLOOR ELEVATION

FINISHING SCHEDULE LEGEND

FLOOR	F1 TERRAZZO TILE
F2 FLOOR TYPE CERAMIC TILE	
WALL	P1 PAINTED PLASTER
P2 CERAMIC TILE UP TO CEILING	
CEILING	C1 PAINTED PLASTER
C2 PVC SUSPENDED CEILING BOXROOM	



Signature and stamp of the architect, with Arabic text.

Official stamp of the Ministry of Education and Higher Education, Kingdom of Saudi Arabia, with Arabic text and a circular emblem.


- GENERAL NOTES:
1. ALL DIMENSIONS INDICATED IN THE DRAWINGS ARE IN MM UNLESS NOTED OTHERWISE.
 2. ALL EXTERIOR WALLS TO BE PAINTED PLASTER
 3. ALL CEILINGS TO BE PAINTED PLASTER
 4. ALL METAL ROOFING SHALL BE ZINC COATED (GALVANIZED) AND HAVE A MINIMUM THICKNESS OF GAUGE 24.

ABBREVIATIONS

- U.N.O. UNLESS NOTED OTHERWISE
mm MILLIMETER
TYP. TYPICAL
F.L. FINISHED FLOOR LINE
EL. ELEVATION
M. METER

- PARTIAL FIVE
- 1. 250MM BRICK WALL UP TO FALSE CEILING
 - 2. 250MM BRICK WALL UP TO FALSE CEILING
 - 3. 250MM BRICK WALL UP TO FALSE CEILING
 - 4. 250MM BRICK WALL UP TO FALSE CEILING
 - 5. 250MM BRICK WALL UP TO FALSE CEILING

BUILDING IDENTIFICATION FINISHING SCHEDULE			
NO	Usage	FLOOR	WALL
S01	HALL	F1	P1&P4
S02	KITCHEN STORAGE	F1	P2
S03	KITCHEN	F2	P2
S04	ELECTRICAL ROOM	F1	P1
S05	TOILETS	F2	P2

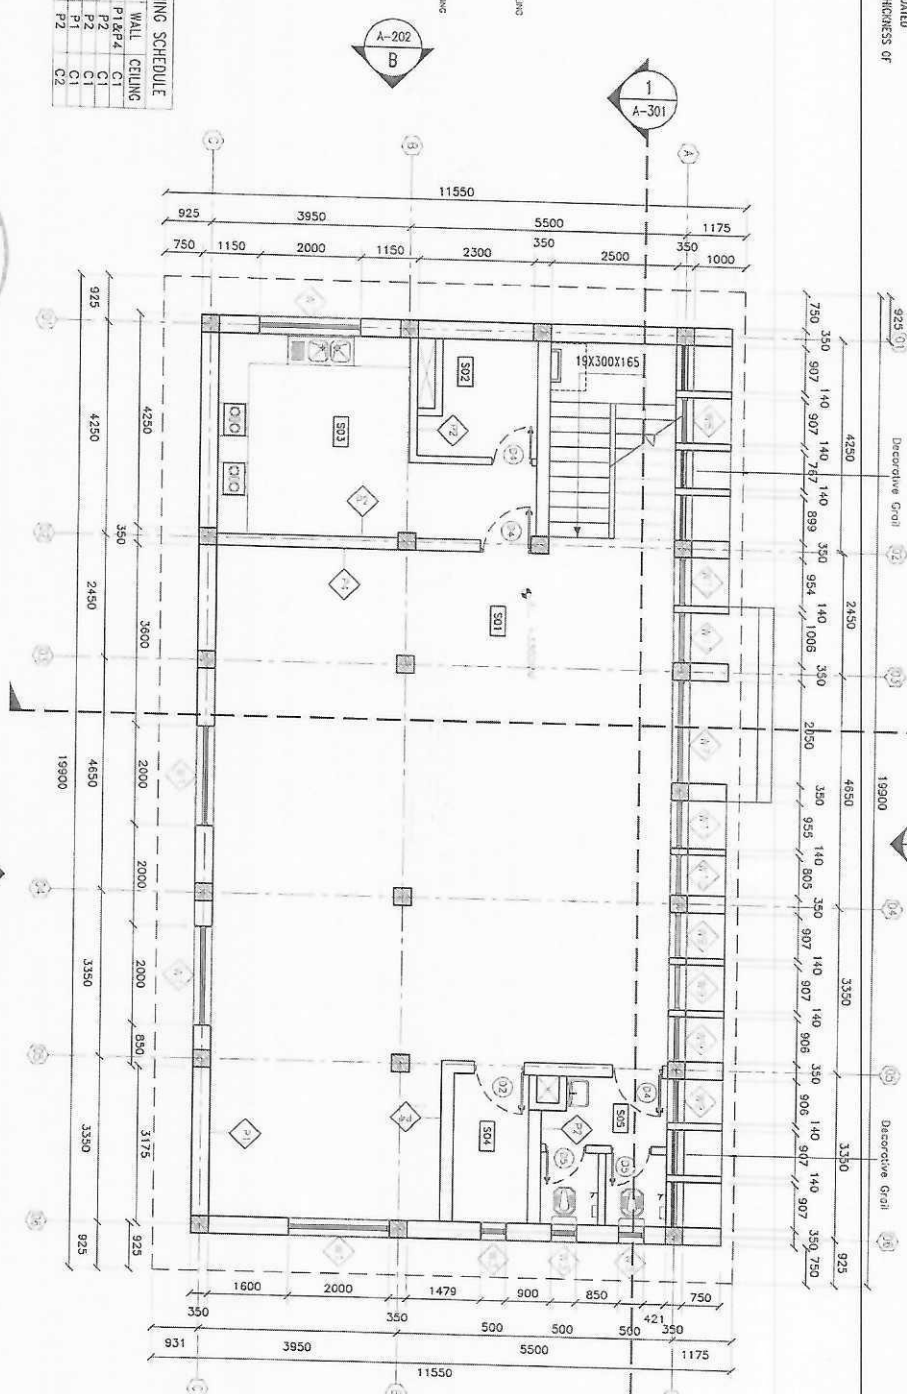

LEGENDS AND SYMBOLS

- X ROOM IDENTIFICATION
- DOOR TAGS
- WINDOW TAGS
- PARTITION TYPE
- FLOOR ELEVATION
- TAG

FINISHING SCHEDULE LEGEND

- FLOOR
- F1 TERRAZZO TILE
- F2 FLOOR TYPE CERAMIC TILE
- WALL
- P1 PAINTED PLASTER
- P2 CERAMIC TILE UP TO CEILING
- CEILING
- C1 PAINTED PLASTER
- C2 PVC SUSPENDED CEILING EXPOSED

01 SECOND FLOOR PLAN
SCALE 1:100



Designed by: [Signature]
Checked by: [Signature]
Date: [Blank]
Project No: [Blank]
Drawing No: [Blank]
Revision: [Blank]



Ministry of Housing and Urban Planning
Directorate of Urban Planning

1. ALL DIMENSIONS INDICATED IN THE DRAWINGS ARE IN MM UNIT UNLESS NOTED OTHERWISE.
2. ALL EXTERIOR WALLS TO BE PAINTED PLASTER.
4. ALL CLIMBING TO BE PAINTED PLASTER.
5. ALL METAL ROOFING SHALL BE ZINC COATED (GALVANIZED) AND HAVE A MINIMUM THICKNESS OF GAUGE 24.

U.N.O. UNLESS NOTED OTHERWISE


MM	MILLIMETER
TYP.	TYPICAL
FTL	FINISHED FLOOR LINE
EL.	ELEVATION
M	METER

ROOM IDENTIFICATION
DOOR TAGS
WINDOW TAGS
PARTITION TYPE
FLOOR
ELEVATION
TAG



01	ROOF PLAN
----	-----------

A-103 | REF. SCALE 1:100

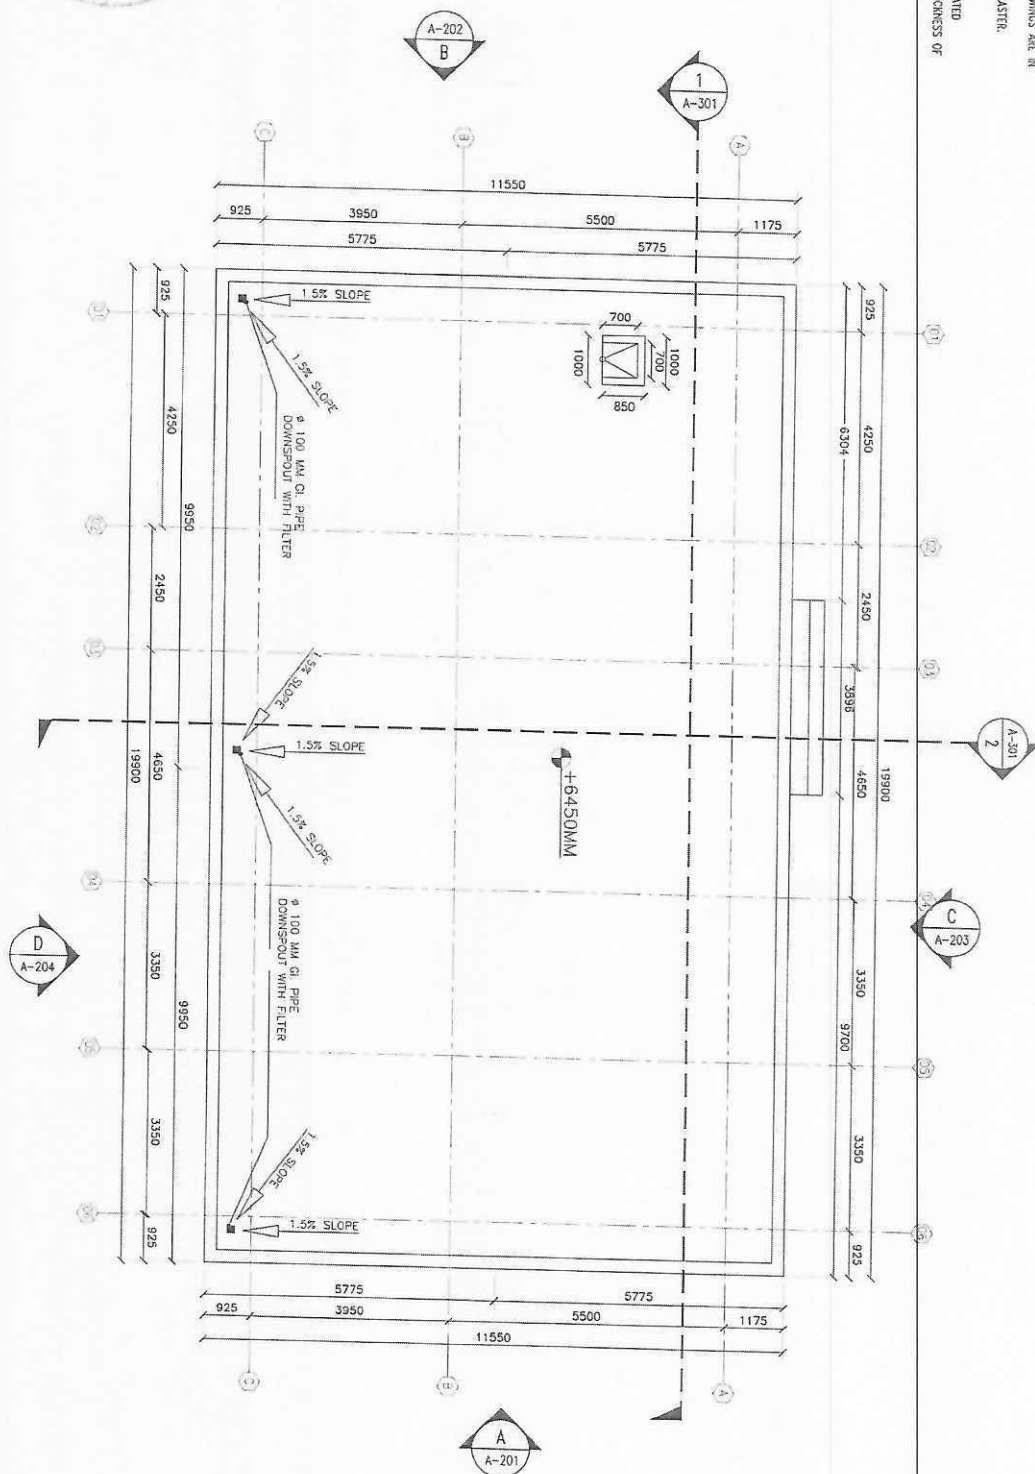

Stavros, A. and J. A. J. H. Van't Hof, 1999. *Journal of Fish Diseases* 22: 101-110.

[illegible]

Figure 1

2000

Date: _____
Location: _____

City 2200

[illegible]

11

100

100

100

2


10



02 ELEVATION-A

A-202 REF A-101

SCALE 1/25

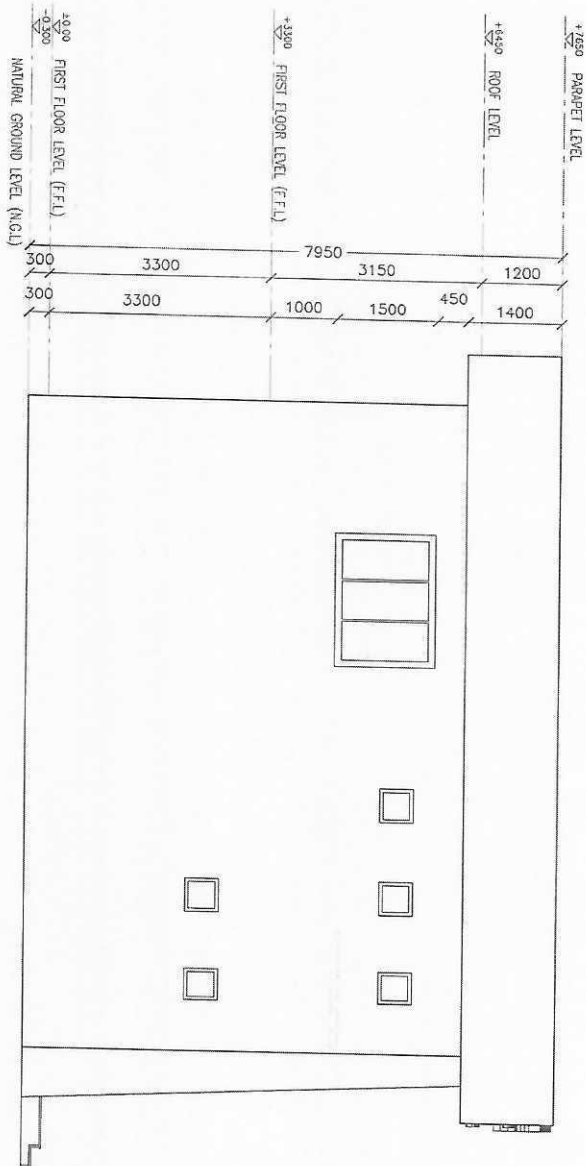


ریاست امور ادارات
حکومت پنجاب، پاکستان
پتہ: لاہور - 75200

Drawn by: [Signature]
Checked by: [Signature]
Scale: 1/25
Date: [Blank]
Project No: [Blank]
Drawing No: [Blank]



ریاست ادارات
Admin Directorate

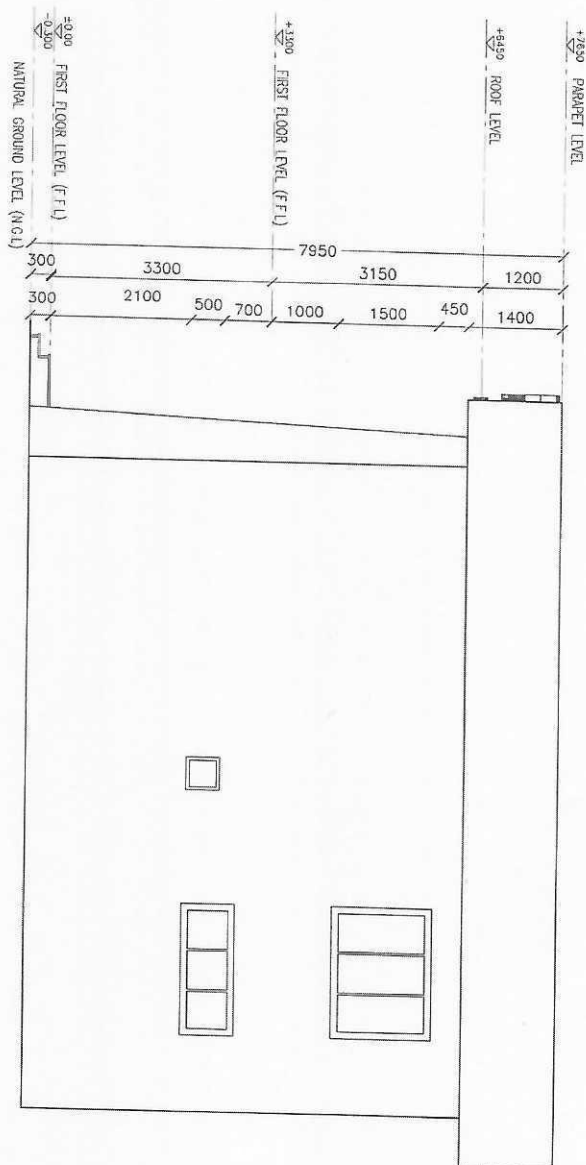

03	ELEVATION-B
A-203	REF A-101

SCALE: 1:100



Handwritten notes:

1. The first part of the paper is devoted to the study of the properties of the function $f(x)$.

2. In the second part, we consider the case where $f(x)$ is a polynomial.

3. Finally, we discuss some applications of the results obtained.

Copyright ©
Dover Books

Subject: *English*

S. K. S. S. S.

1000

Date _____


POST-TRIP



2000

رئيسة الإدارة
Admin Directorate



مجلس الوزراء
السلطة الفلسطينية
القطاع العام
القطاع العام
القطاع العام

04 ELEVATION-D
A-204 REF A-131
SCALE 1/75

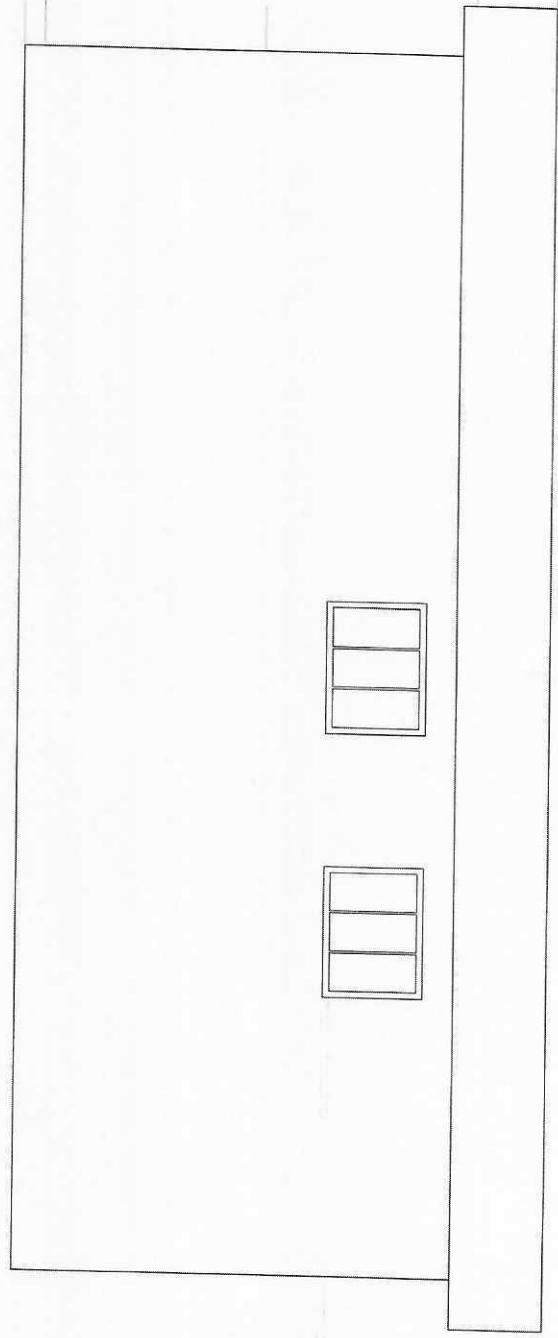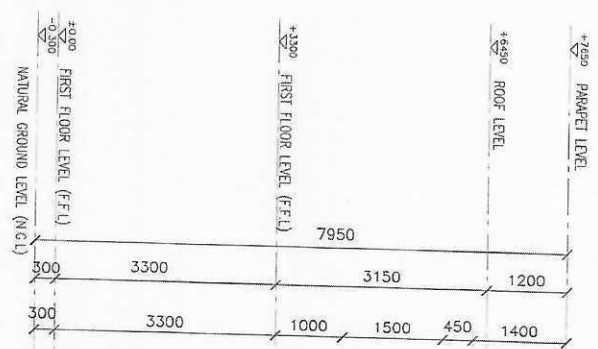

Design By	Scale	Revision	Date	Checked By
Design By	Scale	Revision	Date	Checked By
رئاسة إداري
Admin Directorate



01 SECTION I-1
A-301 REF A-101
SCALE 1/35




AS PER
STRUCTURE

TERRAZZO TILE (300X300X25)MM
CEMENT MORTAR 25MM
THE BELOW MATERIAL AS PER STRUCTURE

AS PER
STRUCTURE

TERRAZZO TILE (300X300X25)MM
CEMENT MORTAR 25MM
THE BELOW MATERIAL AS PER STRUCTURE

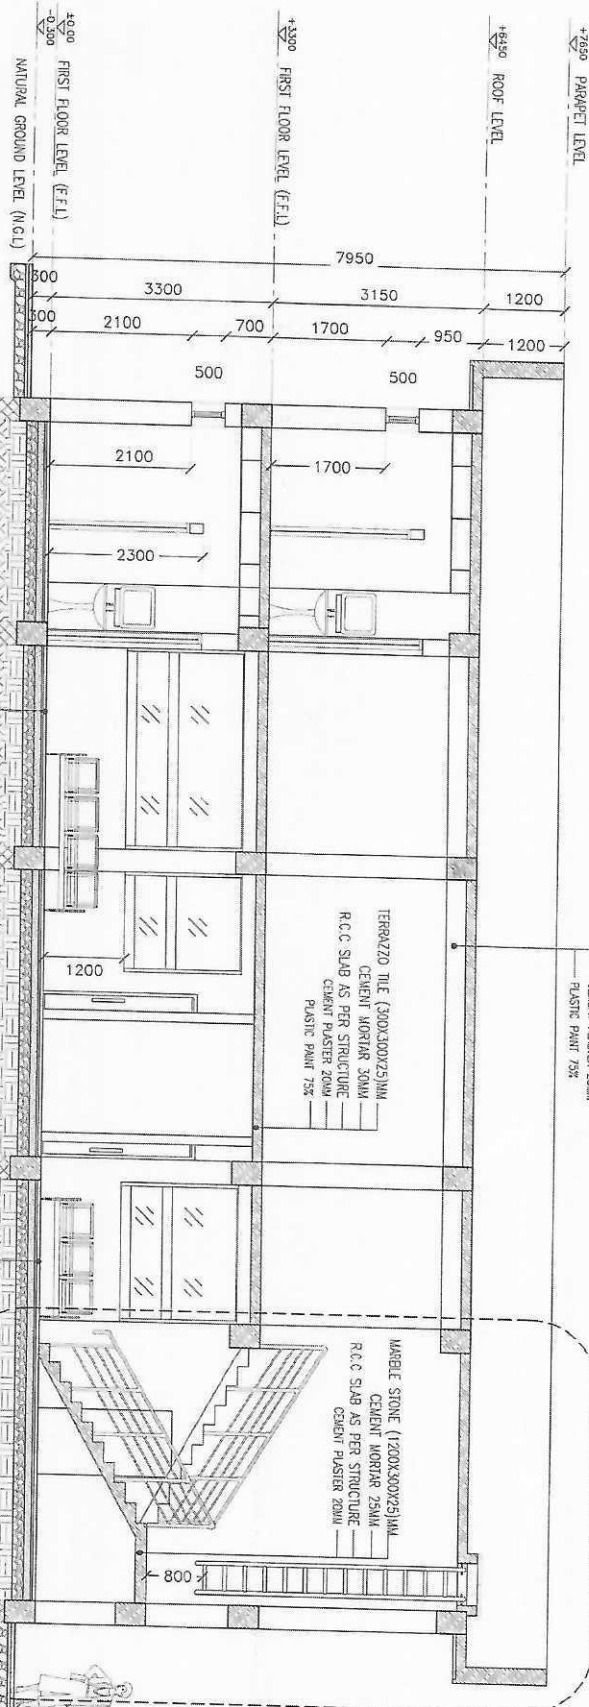

ISOGAM 2 LAYER 3MM
RCC 50MM
BACK FILL FOR INSULATION 100 MM
RCC SLAB (AS PER STRUCTURE)
CEMENT PLASTER 20MM
PLASTER PAINT 75%

MARBLE STONE (1200X300X25)MM
RCC SLAB AS PER STRUCTURE
CEMENT MORTAR 25MM
CEMENT PLASTER 20MM

D-02
(A-301)





رئاسة إداري
Admin Directorate




02 SECTION 2-2
A-302 REF A-101

SCALE: 1/75

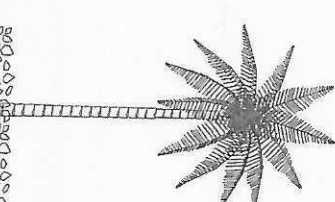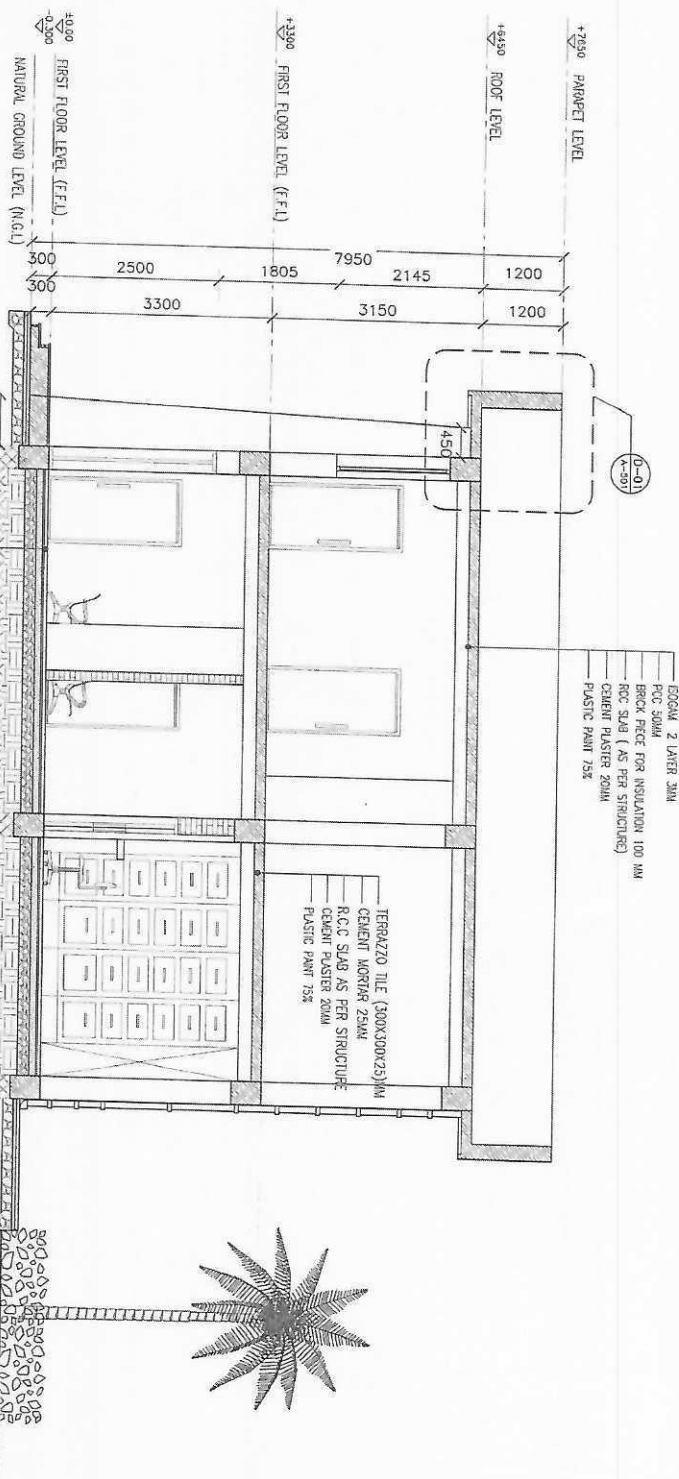


Designed by	Checked by	Scale	Date
Shiraz	Shiraz	1/75	2023/11/14
Drawn by	Reviewed by	Project No.	Sheet No.
Shiraz	Shiraz	1000000000	1000000000

ریاست اداری
Admin Directorate

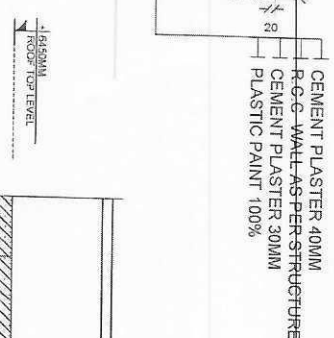

SCALE: 1:20


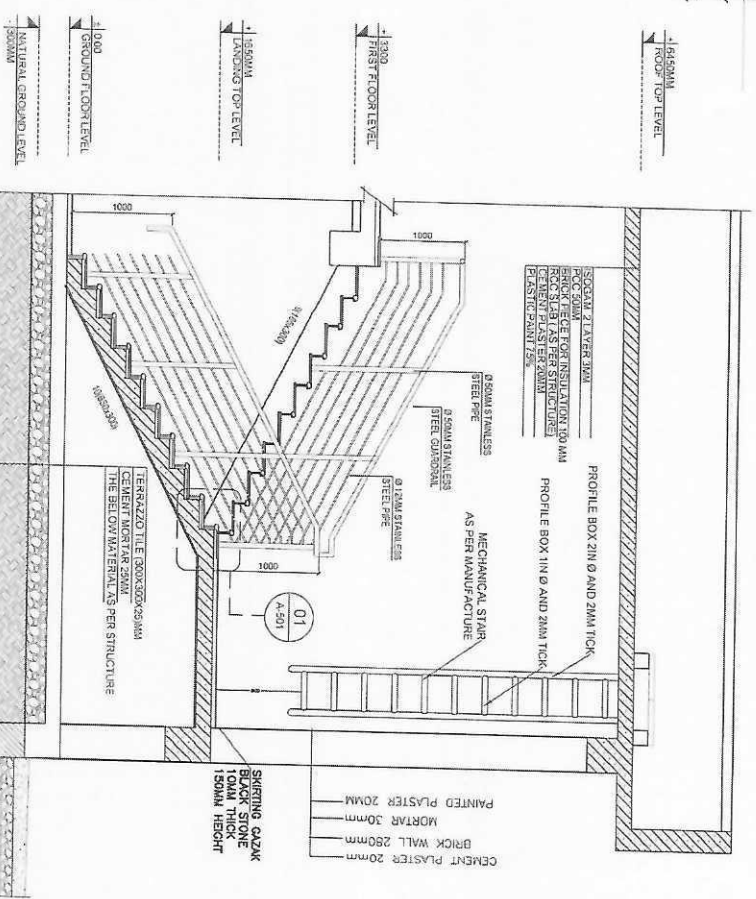


SCALE 1:20

SCALE 1:70

CERAMIC TILE 200*200*8mm
 CEMENT MORTAR 40MM
 60 CM LAYER 3MM
 R.C.C. SLAB AS PER STRUCTURE
 SUSPENDING CEILING

CERAMIC TILE 200*200*8mm
 CEMENT MORTAR 40MM
 60 CM LAYER 3MM
 THE BELOW MATERIAL AS PER STRUCTURE

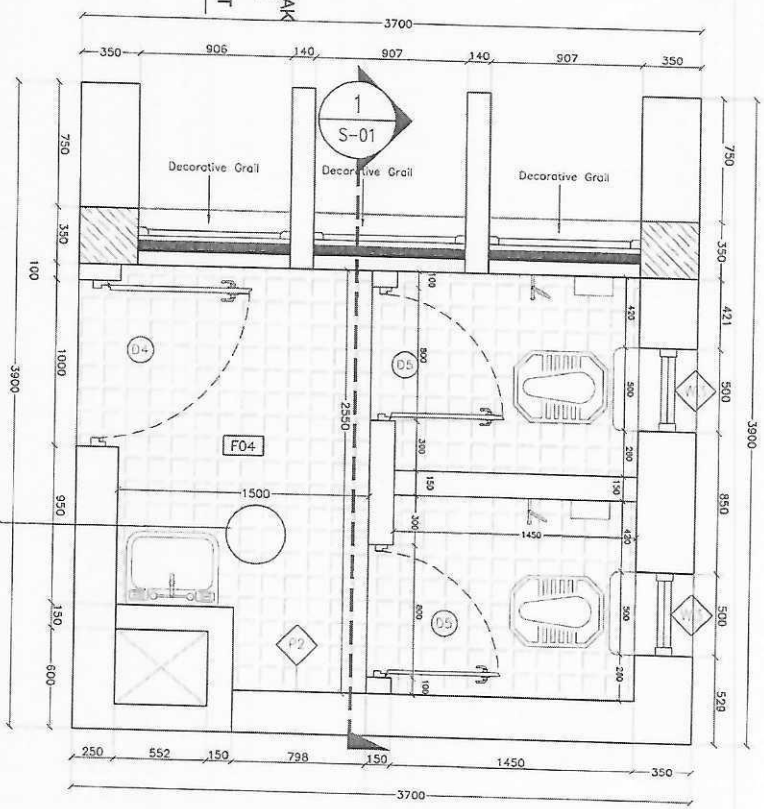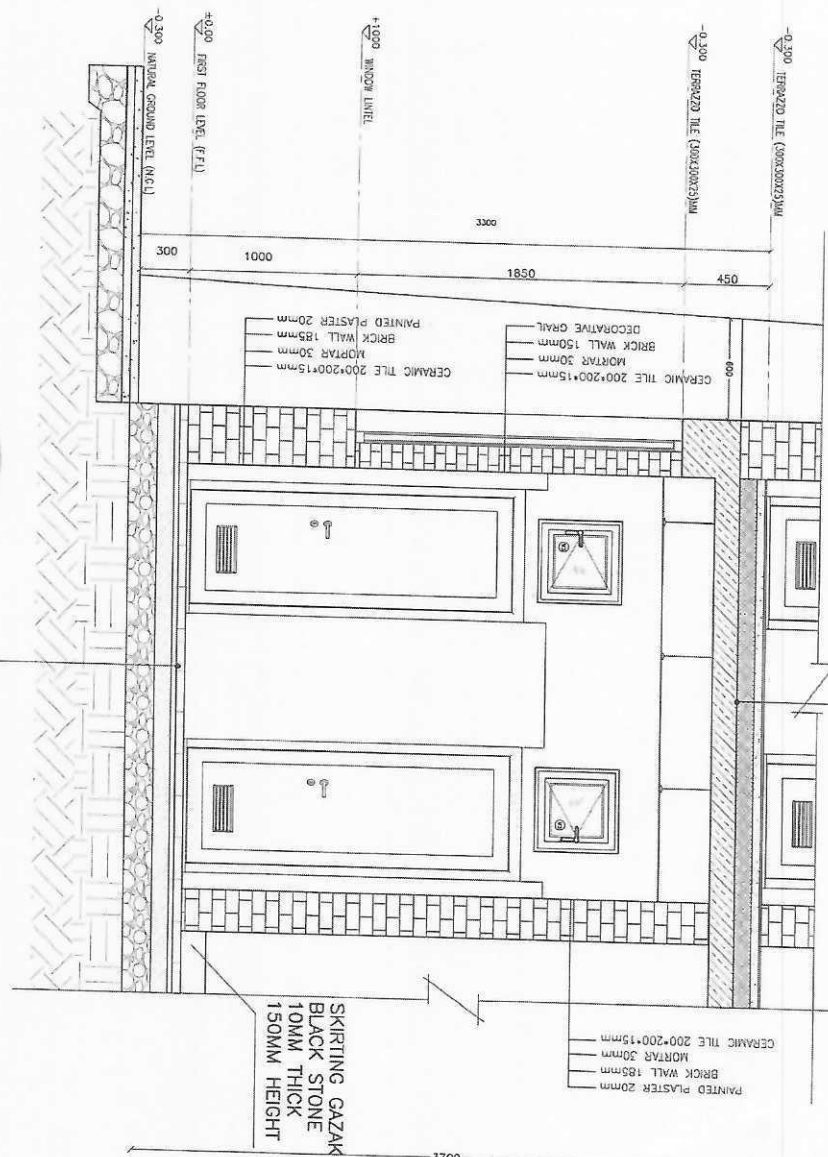

01 | TOILET DETAIL SECTION 01
 A-502 REF: A-01 SCALE: 1/20

01 | TOILET DETAIL PLAN 01
 A-502 REF: A-01 SCALE: 1/20




Designed by: *[Signature]*
 Drawn by: *[Signature]*
 Checked by: *[Signature]*
 Approved by: *[Signature]*


Date: *[Date]*
 Project: *[Project Name]*
 Location: *[Location]*
 Scale: *[Scale]*




Director
 Director
 Director

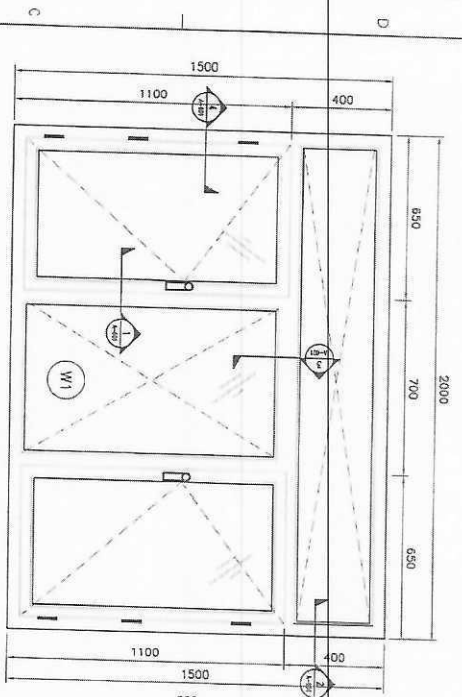

01 WINDOW (W1)
REF: A-01 SCALE: 1/25

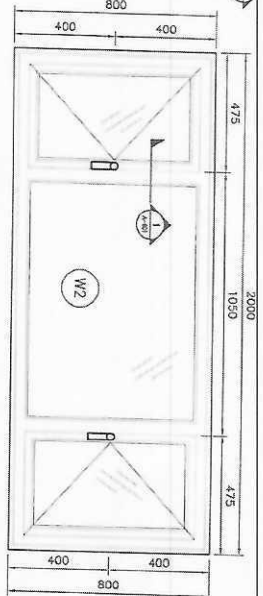


02 WINDOW (W2)
REF: A-01 SCALE: 1/25

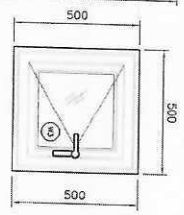


03 WINDOW (W3)
REF: A-01 SCALE: 1/25


WINDOW SCHEDULE					
NO.	STRUCTURAL OPENING		OPENING SYSTEM	MATERIAL	QUANTITY
	WIDE	HEIGHT			
W1	2000	1500	HINGE	ARCHA WOOD FRAME AND GLASS WITH 4MM DOUBLE BETWEEN	4
W2	2000	800	HINGE	ARCHA WOOD FRAME AND PANELS WITH 4MM DOUBLE BETWEEN	1
W3	500	500	HINGE	ARCHA WOOD FRAME AND PANELS WITH 4MM DOUBLE GLASS WITH AIR SPACE BETWEEN	6

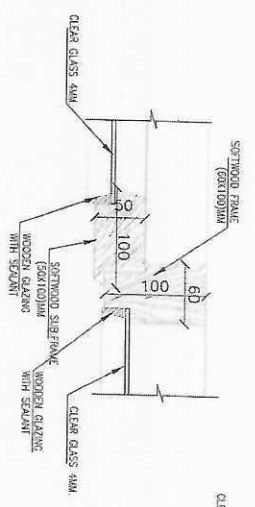


01 TRANSOM DETAIL-01
REF: A-01 SCALE: 1:5

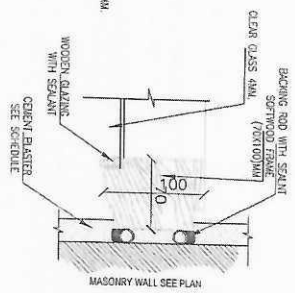

02 LEFT JAMB DETAIL-02
REF: A-01 SCALE: 1:5

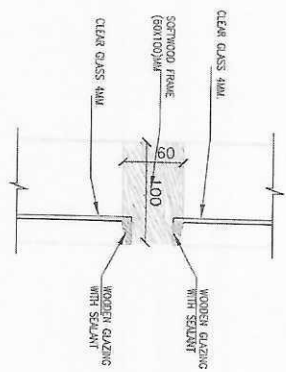

03 (MILLION DETAIL-03)
REF: A-01 SCALE: 1:5

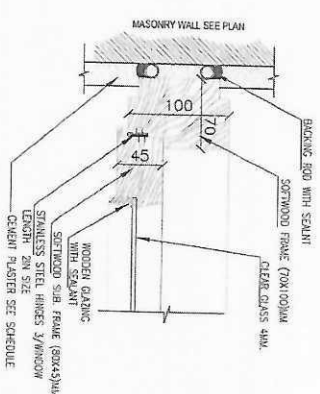

04 RIGHT DETAIL-02
REF: A-01 SCALE: 1:5




Designed by
Drawn by
Checked by
Approved by
Date
Scale
AS SHOWN


Designed by
Drawn by
Checked by
Approved by
Date
Scale
AS SHOWN

Designed by
Drawn by
Checked by
Approved by
Date
Scale
AS SHOWN

Designed by
Drawn by
Checked by
Approved by
Date
Scale
AS SHOWN

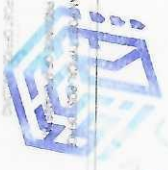

Ministry of Planning
Architectural Department
Directorate

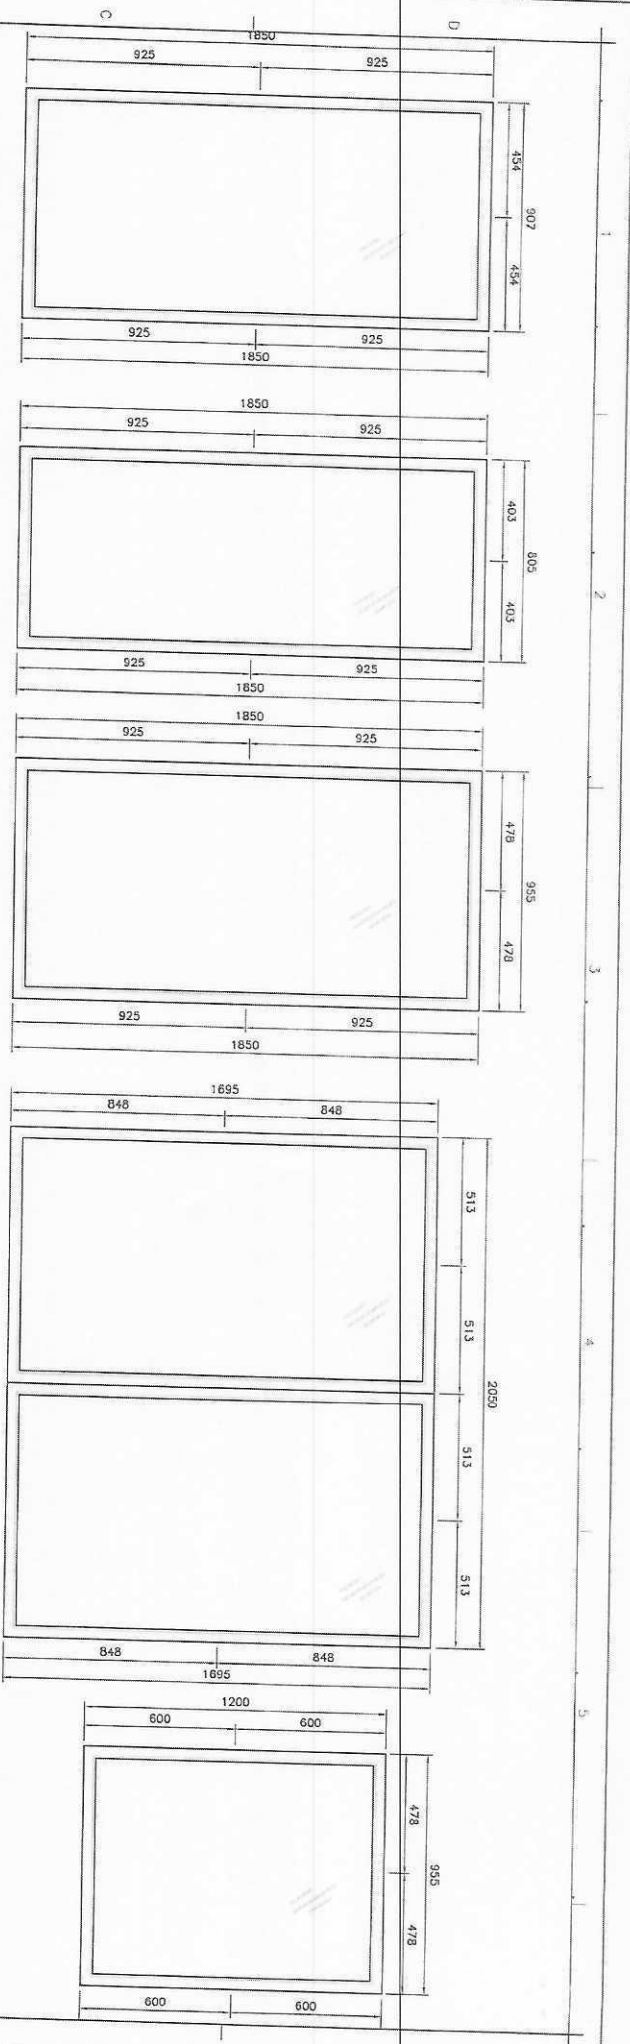

04 WINDOW (W4)
1/2" = 1'-0"
SCALE 1/32"

05 WINDOW (W5)
1/2" = 1'-0"
SCALE 1/32"





06 WINDOW (W6)
1/2" = 1'-0"
SCALE 1/32"

07 WINDOW (W7)
1/2" = 1'-0"
SCALE 1/32"

08 WINDOW (W8)
1/2" = 1'-0"
SCALE 1/32"

WINDOW SCHEDULE

NO.	STRUCTURAL	OPNING	MATERIAL	QUANTITY
WIDE	HEIGHT	SYSTEM		
W4	907	1850	FIXED	4
W5	805	1500	FIXED	1
W6	955	1500	FIXED	2
W7	2050	1695	ARCHA WOOD FRAME AND PANELS WITH GLASS DOUBLE GLASS WITH AIR SPACE BETWEEN	1
W8	907	1200	FIXED	1
W9	907	1695	FIXED	4
W10	805	1695	FIXED	1
W11	955	1695	FIXED	2

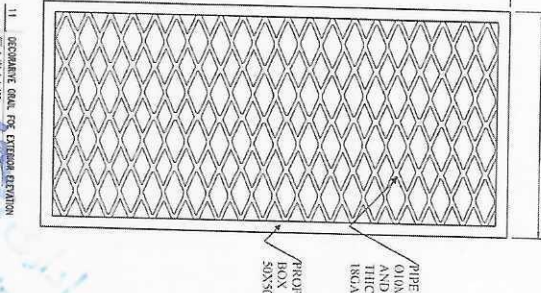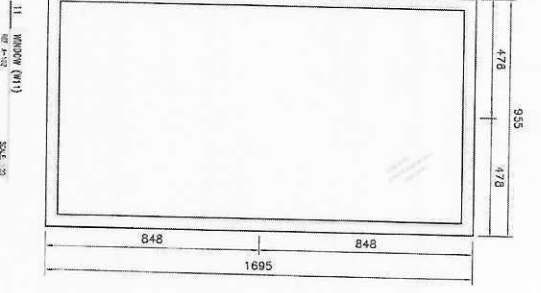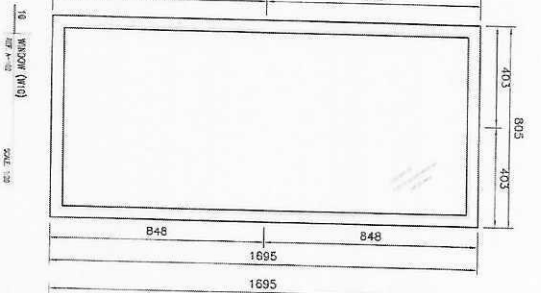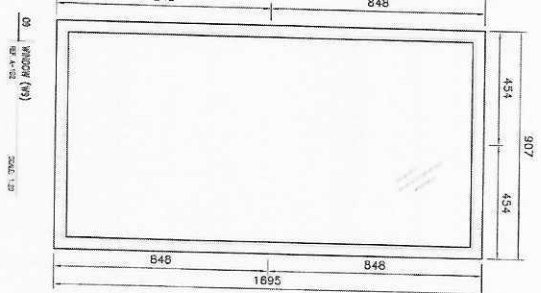


09 WINDOW (W9)
1/2" = 1'-0"
SCALE 1/32"

10 WINDOW (W10)
1/2" = 1'-0"
SCALE 1/32"

11 WINDOW (W11)
1/2" = 1'-0"
SCALE 1/32"

12 WINDOW (W12)
1/2" = 1'-0"
SCALE 1/32"

PIPE
010MM
AND
THICK
BRAGLE
PROFILE
BOX
SIXTY-SIX
SMA4

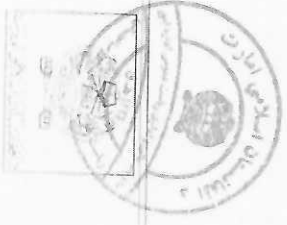

Designed by: *[Signature]*
Drawn by: *[Signature]*
Checked by: *[Signature]*
Date: *[Date]*

Approved by: *[Signature]*
Date: *[Date]*








Submitted by: *[Signature]*
Date: *[Date]*

Comments: *[Text]*

Remarks: *[Text]*

Window Elevation Schedule


DOOR SCHEDULE AND SPECIFICATIONS					
	STRUCTURE			FIRE RATING	QUANTITY
	OPENING	OPENING	FRAME	MIN	
No.	WIDTH	HEIGHT	HARDWARE	MATERIAL	
D1	1800	2250	HINGED FIXED TO WALL WOOD BLOCK	- METAL DOOR AND METAL FRAME - 4MM TINTED DOUBLE GLASS VISION WINDOW - DOOR SETS WITH KEY FROM OUT SIDE AND PUSH PULL PANIC HARDWARE FROM INSIDE - DOOR CLOSER	1
D2	1000	2200	HINGED FIXED TO WALL WOOD BLOCK	- METAL DOOR AND METAL FRAME - DOOR SETS WITH KEY FROM OUT SIDE AND PUSH PULL PANIC HARDWARE FROM INSIDE - DOOR CLOSER	3
D3	1000	2050	HINGED FIXED TO WALL WOOD BLOCK	- WOODEN FLUSH DOOR AND WOODEN FRAME - MORISTE LOCK WITH KEY SYSTEM FROM BOTH SIDES - DOOR CLOSER - 4IN HINGES	3
D4	1000	2200	HINGED FIXED TO WALL WOOD BLOCK	- WOODEN FLUSH DOOR AND WOODEN FRAME - MORISTE LOCK WITH KEY SYSTEM FROM BOTH SIDES - DOOR CLOSER - 4IN HINGES	6
D5	800	2200	HINGED FIXED DOOR AND FRAME	- PVC DOOR (70MM) AND PVC FRAME (70MM) - DOOR SETS WITH KEY FROM OUTSIDE AND THUMB LOCK INSIDE	5

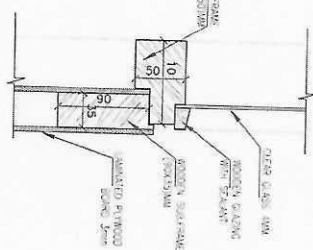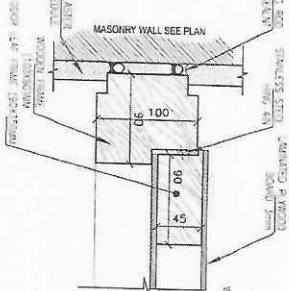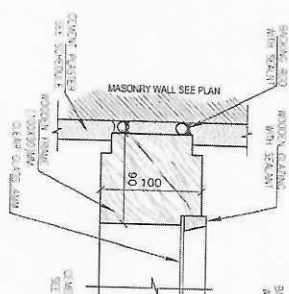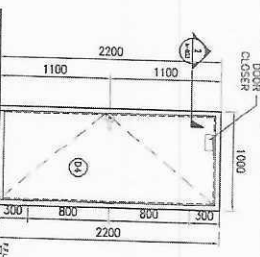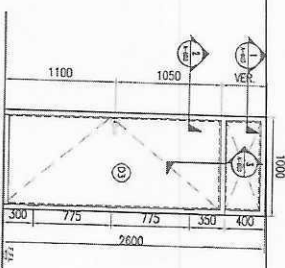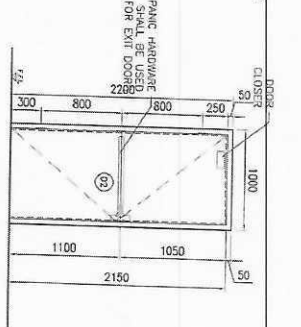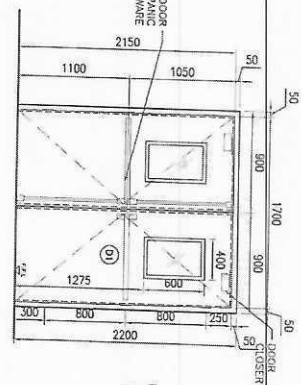

01	DOOR JAMB DETAIL-01
REV. A-003	

02	DOOR LEAF DETAIL--02
REF A-03	

03	DOOR LEAF DETAIL-03
----	---------------------

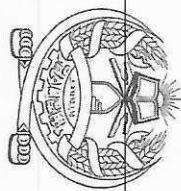

د افغانستان اسلامي جمهوریت

امارت اسلامی افغانستان

معاونیت مالی و اداری
ریاست طرح و دیزاین امور ساختمانی

نقشه های سترکچر

اعمار پسته خانه های تیپیک شرکت دولتی افغان پست

افغانستان



ریاست اداری
Admin Directorate



SHEET No.	FILE NAME	DRAWING TITLES	SCALE	SHEET No.	FILE NAME	DRAWING TITLES	SCALE
	COVER	COVER	NTS				
0-001	INDEX SHEET	INDEX SHEET	NTS				
	POST OFFICE BUILDING	POST OFFICE BUILDING	NTS				
	STRUCTURAL	STRUCTURAL					
	POST OFFICE BUILDING	POST OFFICE BUILDING					
S-001	GENERAL NOTES	GENERAL NOTES	NTS				
S-002	22MM BRICK WORK DETAILS	22MM BRICK WORK DETAILS	NTS				
S-003	105MM BRICK WORK DETAILS	105MM BRICK WORK DETAILS	NTS				
S-004	130MM BRICK WORK DETAILS	130MM BRICK WORK DETAILS	NTS				
S-005	FOUNDATION PLAN LAYOUT	FOUNDATION PLAN LAYOUT	AS SHOWN				
S-101	FOUNDATION BOT REIN ϕ X DIRC	FOUNDATION BOT REIN ϕ X DIRC	AS SHOWN				
S-102	FOUNDATION TOB REIN ϕ Y DIRC	FOUNDATION TOB REIN ϕ Y DIRC	AS SHOWN				
S-103	FOUNDATION TOP REIN ϕ X DIRC	FOUNDATION TOP REIN ϕ X DIRC	AS SHOWN				
S-104	FOUNDATION TOP REIN ϕ Y DIRC	FOUNDATION TOP REIN ϕ Y DIRC	AS SHOWN				
S-105	FIRST FLR RING BEAM LAYOUT	FIRST FLR RING BEAM LAYOUT	AS SHOWN				
S-106	FIRST FLR FRAM LAYOUT	FIRST FLR FRAM LAYOUT	AS SHOWN				
S-107	ROOF FLR FRAM LAYOUT	ROOF FLR FRAM LAYOUT	AS SHOWN				
S-108	GR FLR RING BEAM WITH ELEMENT REN LAYOUT	GR FLR RING BEAM WITH ELEMENT REN LAYOUT	AS SHOWN				
S-109	FIRST FLOOR SLAB REIN LAYOUT	FIRST FLOOR SLAB REIN LAYOUT	AS SHOWN				
S-110	ROOF SLAB REIN LAYOUT	ROOF SLAB REIN LAYOUT	AS SHOWN				
S-111	FRAM -1 REIN -2(450X350) LAYOUT & SECTIONS REINFORCEMENT DETAILS	FRAM -1 REIN -2(450X350) LAYOUT & SECTIONS REINFORCEMENT DETAILS	AS SHOWN				
S-201	FRAM -2 REIN -2(450X350) LAYOUT & SECTIONS REINFORCEMENT DETAILS	FRAM -2 REIN -2(450X350) LAYOUT & SECTIONS REINFORCEMENT DETAILS	AS SHOWN				
S-202	FRAM -3 REIN -2(450X350) LAYOUT & SECTIONS REINFORCEMENT DETAILS	FRAM -3 REIN -2(450X350) LAYOUT & SECTIONS REINFORCEMENT DETAILS	AS SHOWN				
S-203	FRAM -4 REIN -2(450X350) LAYOUT & SECTIONS REINFORCEMENT DETAILS	FRAM -4 REIN -2(450X350) LAYOUT & SECTIONS REINFORCEMENT DETAILS	AS SHOWN				
S-204	FRAM -5 REIN -2(450X350) LAYOUT & SECTIONS REINFORCEMENT DETAILS	FRAM -5 REIN -2(450X350) LAYOUT & SECTIONS REINFORCEMENT DETAILS	AS SHOWN				
S-205	FRAM -6 REIN -2(450X350) LAYOUT & SECTIONS REINFORCEMENT DETAILS	FRAM -6 REIN -2(450X350) LAYOUT & SECTIONS REINFORCEMENT DETAILS	AS SHOWN				
S-206	FOUNDATION SECTION A-A-B-B	FOUNDATION SECTION A-A-B-B	AS SHOWN				
S-301	STAIR 1&2 DETAILS	STAIR 1&2 DETAILS	AS SHOWN				
S-301	COLUMN REINFORCEMENT SCHEDULE	COLUMN REINFORCEMENT SCHEDULE	AS SHOWN				

[illegible]

100%
 100%
 100%

14-21000-0720

Continued

APPROX. 20% TYPICAL FOR 20%




Share:

1


100

ریاست
Directorate

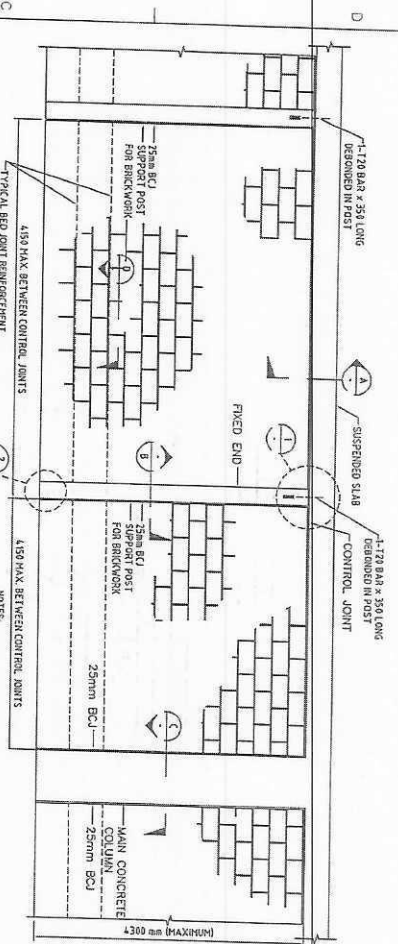


TYPICAL ELEVATION FOR 220mm THICK BRICKWORK


- NOTES
1. ALL CONTROL JOINTS ARE TO BE FILLED WITH COMPRESSIBLE EXPANDABLE FILLER.
 2. GREAT CARE MUST BE TAKEN TO ENSURE THAT MOST ANCHORS AND OTHER HARD MATERIALS DO NOT LEAK OR REMAIN IN THE CONTROL JOINTS. POLYSTYRENE TO BE PLACED IN ALL VERTICAL JOINTS DURING CONSTRUCTION IN MASONRY TO AVOID HORIZONTAL DROPPINGS FILLING THE JOINTS.
 3. ALL JOINTS ARE TO BE REVEALED AND APPROVED BY THE ENGINEER OR HIS REPRESENTATIVE PRIOR TO USE.
 4. WHERE FILLER MATERIALS ARE NOT SPECIFIED BY A TRADE NAME, THE CONTRACTOR SHALL SUBMIT THE NAME OF HIS PROPOSED FILLER TO THE DESIGN TEAM FOR REVIEW PRIOR TO USE.
 5. THE CONTRACTOR'S ATTENTION IS DRAWN TO THE MANUFACTURER'S REQUIREMENTS WITH REGARD TO THE POSITION OF THE EMBEDDED ANCHORS WHEN FILLING THE JOINTS. THE MANUFACTURER'S WRITTEN RECOMMENDATIONS SHALL BE FOLLOWED STRICTLY.
 6. THE CONTRACTOR IS TO TAKE PARTICULAR CARE TO ENSURE THAT ALL FILLERS AND BEDS ARE PROPERLY FILLED WITH MORTAR.
 7. PROVIDE RESTRAINT TO ALL MASONRY AT 500mm OF SLAB OVER AS REQUIRED, DETAILS ON DRAWINGS.
 8. PROVIDE HORIZONTAL BED JOINT REINFORCEMENT AS PER SPECIFICATIONS AND DETAILS ON DRAWINGS.
 9. PROVIDE LIMITS OVER ALL OPENINGS OR RECESSES IN MASONRY WALLS, INCLUDING THOSE OPENINGS FOR MECHANICAL OR ELECTRICAL SERVICES OR EQUIPMENT.
 10. 120mm DIA. REINFORCING BARS TO ALL STRUCTURE COLUMNS/SHEAR WALLS VERTICALLY WITH MINIMUM 120mm FULL EMBEDMENT EACH SIDE OF THE ANCHOR.
 11. WATER ABSORPTION OF BRICKS SHOULD NOT BE MORE THAN 15%.
 12. COMPRESSIVE STRENGTH OF INDIVIDUAL BRICK - 20N/CM² MINIMUM.
 13. CONCRETE STRENGTH FOR POSTS - 40N/CM² MIN.
 14. COMPRESSIVE STRENGTH OF MASONRY FROM PRISM TEST (m² 750P) 15.
 15. YIELD STRENGTH OF REINFORCEMENT - 460N/CM² MIN.
 16. HORIZONTAL JOINTS THICKNESS - 10mm.

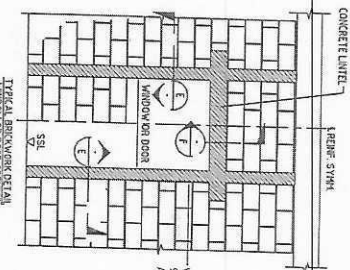


TYPICAL BRICKWORK DETAIL

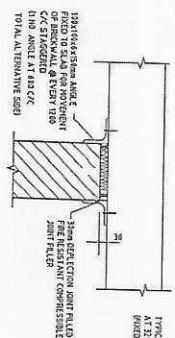


SECTION A

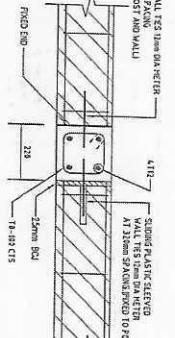


SECTION B

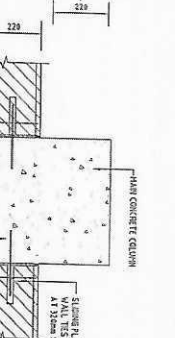


SECTION C

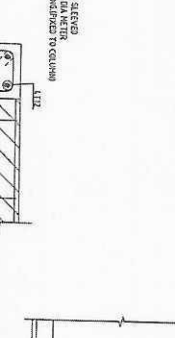


SECTION D

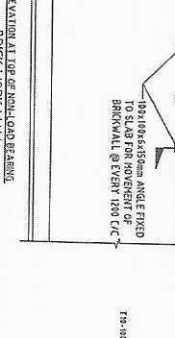


SECTION E

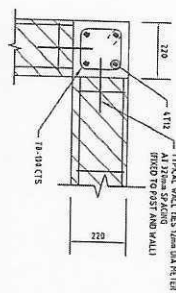


TYPICAL DETAIL OF CORNER
220mm THICK BRICK WORK WALL
1:10

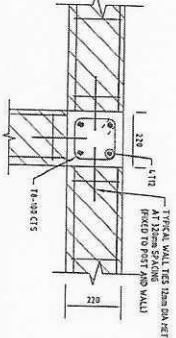


TYPICAL DETAIL OF T JUNCTION
220mm THICK BRICK WORK WALL
1:10

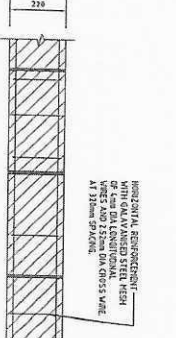


SECTION D

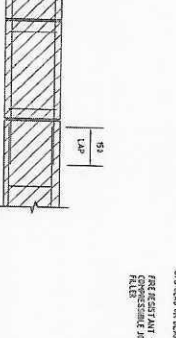

SECTION E

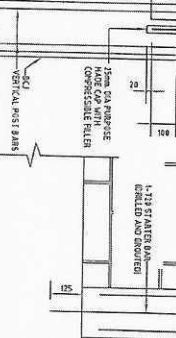

DETAIL 1

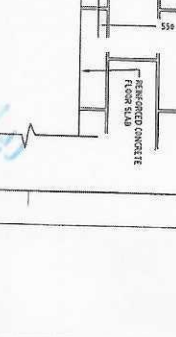


DETAIL 2



Ministry of Housing, Urban Planning and Construction
Kingdom of Saudi Arabia


Designation: _____
Drawing No: _____
Scale: _____
Date: _____

Ministry of Housing, Urban Planning and Construction
Kingdom of Saudi Arabia

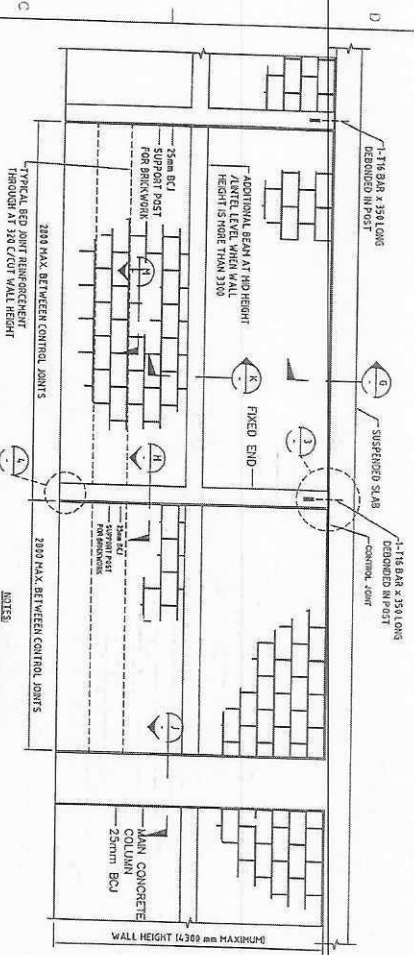


TYPICAL ELEVATION FOR 105mm THICK BRICKWORK


- NOTES
1. ALL CONTROL JOINTS ARE TO BE FILLED WITH COMPRESSIBLE EXPANDABLE FILLER.
 2. GREAT CARE MUST BE TAKEN TO ENSURE THAT MORTAR DROPPINGS AND OTHER HARD MATERIALS DO NOT FALL OR REMAIN IN THE CONTROL JOINTS.
 3. MASONRY TO AVOID MORTAR DROPPINGS FILLING THE JOINTS.
 4. WHERE FILLER MATERIALS ARE NOT SPECIFIED BY A TRADE NAME, THE DESIGN TEAM SHALL ADVISE THE NAME OF HIS PROPOSED FILLER TO THE DESIGN TEAM FOR REVIEW PRIOR TO USE.
 5. THE CONTRACTOR'S ATTENTION IS DRAWN TO THE MANUFACTURER'S INSTRUCTIONS TO BE FOLLOWED TO THE POSITION OF THE FILLER MATERIALS WHEN FIXED. THE MANUFACTURER'S WRITTEN RECOMMENDATIONS SHALL BE FOLLOWED STRICTLY.
 6. THE CONTRACTOR IS TO TAKE PARTICULAR CARE TO ENSURE THAT ALL PERIPHERIES AND EDGES ARE PROPERLY FILLED WITH MORTAR.
 7. PROVIDE RESTRAINT TO ALL MASONRY AT TOP OF SLAB OVER AS REQUIRED, DETAILS ON DRAWINGS.
 8. PROVIDE HORIZONTAL BED JOINT REINFORCEMENT AS PER SPECIFICATIONS AND DETAILS ON DRAWINGS.
 9. PROVIDE UNITS OVER ALL OPENINGS OR RECESSES WITH SCONCE WALLS.
 10. 105mm DIA. TIES @ MAXIMUM 320mm C/C TO ALL STRUCTURE COLUMN BEAN WALLS VERTICALLY WITH MINIMUM 105mm FULL EMBEDMENT EACH SIDE OF THE ANCHOR.
 11. WATER ABSORPTION OF BRICKS SHOULD NOT BE MORE THAN 15%.
 12. COMPRESSIVE STRENGTH OF INDIVIDUAL BRICK = 40000 PSI MINIMUM.
 13. CONCRETE STRENGTH FOR POSTS = 4000 PSI.
 14. COMPRESSIVE STRENGTH OF MASONRY FROM PRISM TEST $f_m = 750$ PSI.
 15. YIELD STRENGTH OF REINFORCEMENT = 60000 PSI.
 16. MORTAR JOINTS THICKNESS = 10mm.

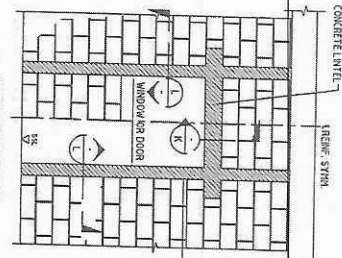


TYPICAL BRICKWORK DETAIL

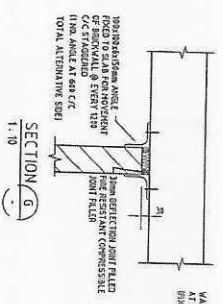


SECTION G

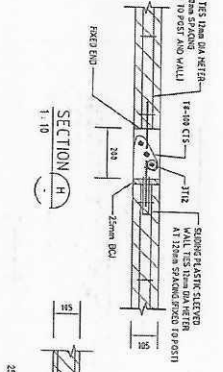

SECTION H

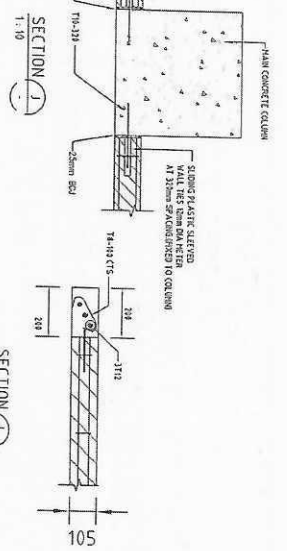


SECTION I

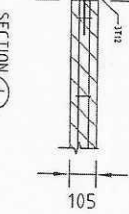


SECTION J

TYPICAL DETAIL OF CORNER 105mm THICK BRICK WORK WALL


TYPICAL DETAIL OF T JUNCTION 105mm THICK BRICK WORK WALL

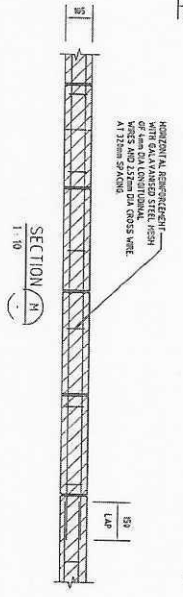


SECTION K

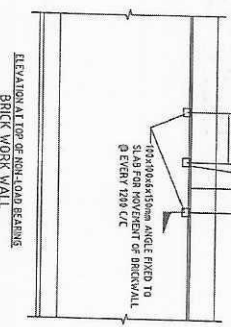

ELEVATION OF NON-LOAD BEARING BRICK WORK WALL

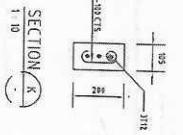


SECTION L

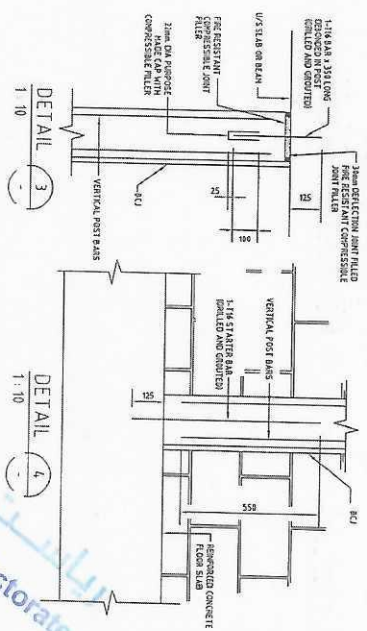


DETAIL 3

DETAIL 4








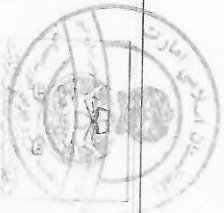


Ministry of Public Works and Urban Planning





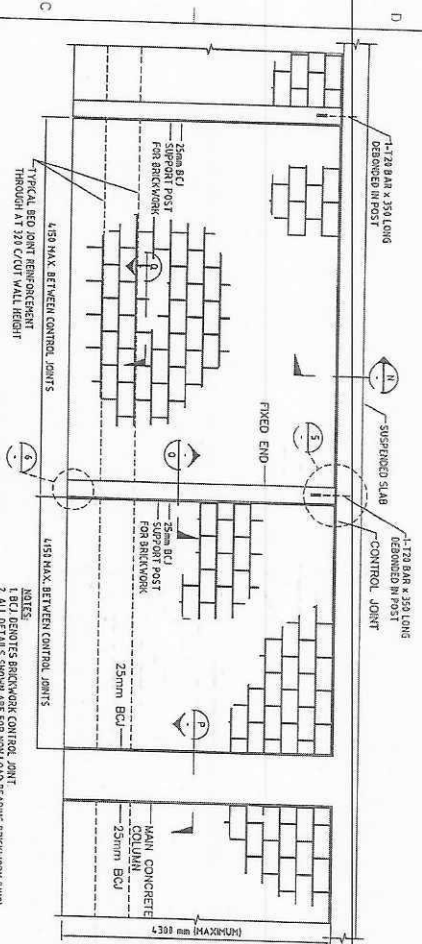


TYPICAL ELEVATION FOR 330mm THICK BRICKWORK

NOTES
 1. BCU DENOTES BRICKWORK CONTROL JOINT
 2. ALL DETAILS SHOWN ARE FOR NON-LOAD BEARING BRICKWORK (UNO)

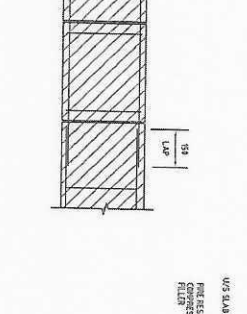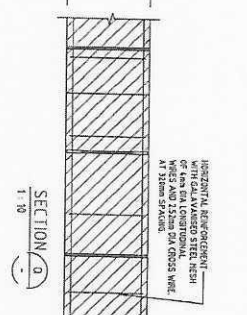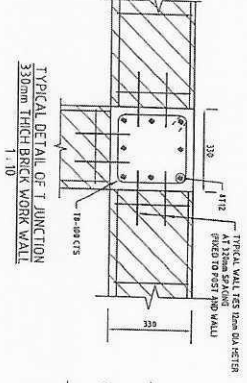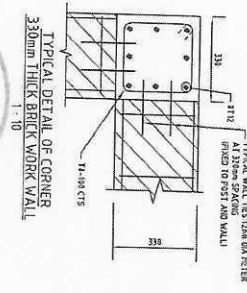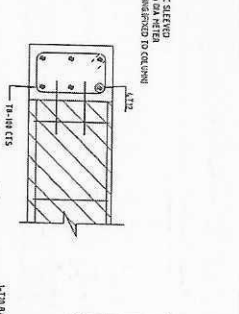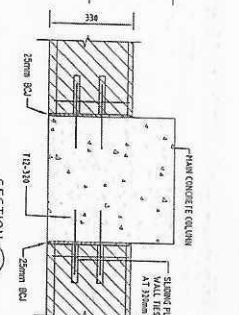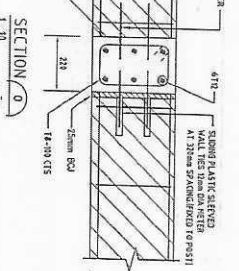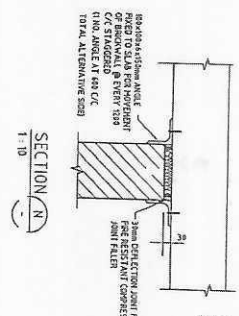

- NOTES
1. ALL CONTROL JOINTS ARE TO BE FILLED WITH COMPRESSIBLE EXPANDABLE FILLER.
 2. GROUT CASE MUST BE TAKEN TO ENSURE THAT MORTAR EXPANSION AND CONTRACTION IS NOT RESTRICTED BY THE FILLER.
 3. ALL JOINTS ARE TO BE REVEALED AND APPROVED BY THE ENGINEER OR HIS REPRESENTATIVE PRIOR TO USE.
 4. WHERE FILLER MATERIALS ARE NOT SPECIFIED BY A TRADE NAME, THE CONTRACTOR SHALL SUBMIT THE NAME OF HIS PROPOSED FILLER TO THE DESIGN TEAM FOR REVIEW PRIOR TO USE.
 5. THE CONTRACTOR'S ATTENTION IS DRAWN TO THE MANUFACTURER'S REQUIREMENTS WITH REGARD TO THE POSITION OF THE FLEXIBLE ANCHORS WHEN FIXED. THE MANUFACTURER'S WRITTEN RECOMMENDATIONS SHALL BE FOLLOWED STRICTLY.
 6. THE CONTRACTOR IS TO TAKE PARTICULAR CARE TO ENSURE THAT ALL FILLERS AND BEDS ARE PROPERLY FILLED WITH MORTAR.
 7. PROVIDE HORIZONTAL BED JOINT REINFORCEMENT AS PER SPECIFICATIONS AND DETAILS ON DRAWINGS.
 8. PROVIDE LINTELS OVER ALL OPENINGS OR RECESSES IN MASONRY WALLS, INCLUDING THOSE OPENINGS FOR MECHANICAL OR ELECTRICAL SERVICES OR EQUIPMENT.
 9. 12mm DIA. TIES @ MAXIMUM 300C/C TO ALL STRUCTURE COLUMN/SHEAR WALLS VERTICALLY, WITH MINIMUM 125mm FULL EMBEDMENT EACH SIDE OF THE ANCHOR.
 10. WATER ABSORPTION OF BRICKS SHOULD NOT BE MORE THAN 15%.
 11. COMPRESSIVE STRENGTH OF INDIVIDUAL BRICK = 24MPa MINIMUM.
 12. CONCRETE STRENGTH FOR POSTS = 40MPa.
 13. COMPRESSIVE STRENGTH OF MASONRY FROM PRESSURE TEST (m² 250Pa).
 14. YIELD STRENGTH OF REINFORCEMENT = 460/500Pa.
 15. MORTAR JOINTS THICKNESS = 10mm.

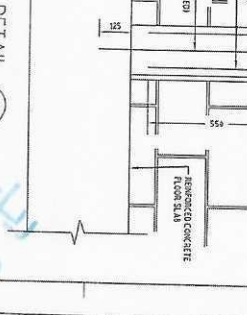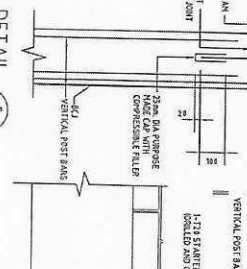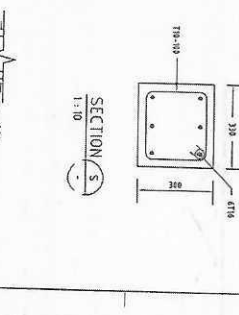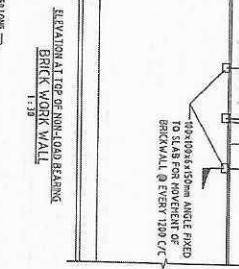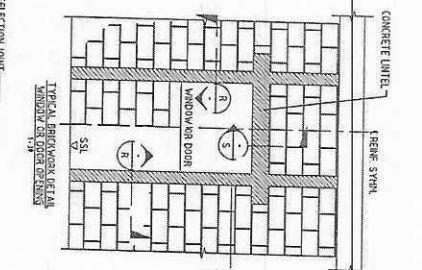


الهيئة العامة للتخطيط العمراني
 وزارة البنية التحتية والبيئة
 المملكة العربية السعودية

Drawing No.	Revision	Date	By	Checked
330mm THICK BRICKWORK WALL	1	2023-10-10	ABDULLAH AL-SAYED	ABDULLAH AL-SAYED
330mm THICK BRICKWORK WALL	2	2023-10-10	ABDULLAH AL-SAYED	ABDULLAH AL-SAYED
330mm THICK BRICKWORK WALL	3	2023-10-10	ABDULLAH AL-SAYED	ABDULLAH AL-SAYED
330mm THICK BRICKWORK WALL	4	2023-10-10	ABDULLAH AL-SAYED	ABDULLAH AL-SAYED
330mm THICK BRICKWORK WALL	5	2023-10-10	ABDULLAH AL-SAYED	ABDULLAH AL-SAYED
330mm THICK BRICKWORK WALL	6	2023-10-10	ABDULLAH AL-SAYED	ABDULLAH AL-SAYED

الهيئة العامة للتخطيط العمراني
 وزارة البنية التحتية والبيئة
 المملكة العربية السعودية



01. FOUNDATION PLAN LAYOUT
S-101
Scale: 1:40

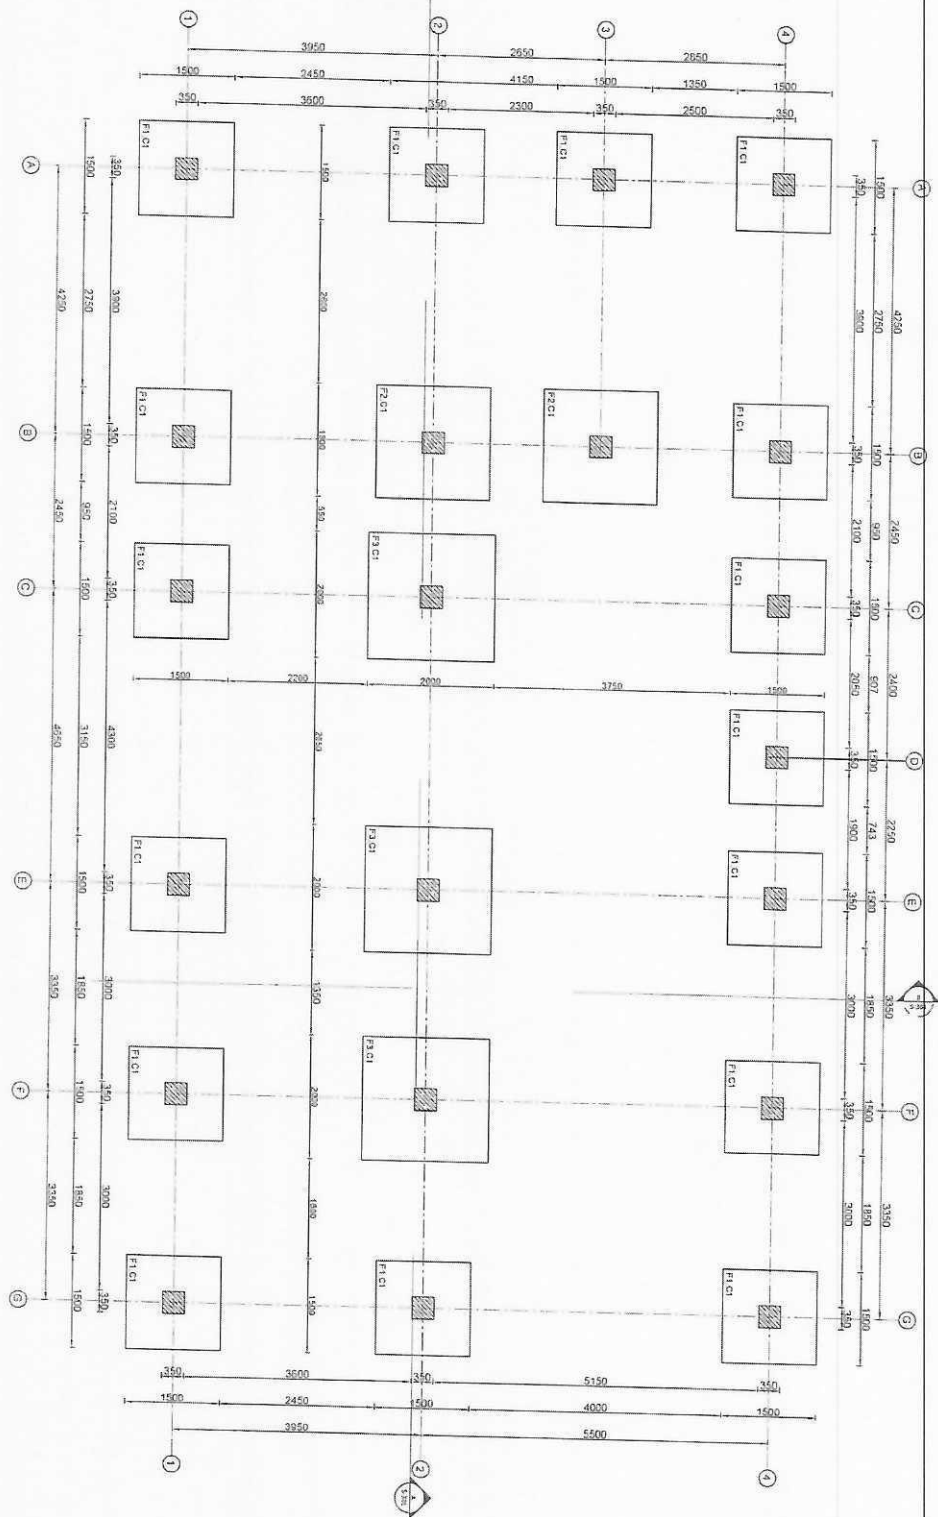

پراجیکٹ نامہ: ...
پراجیکٹ نمبر: ...
پراجیکٹ کی تفصیل: ...

Designated By: ...
Checked By: ...
Approved By: ...

Signature: ...
Date: ...


Contract No.: ...
Contract Date: ...

Project Name: ...
Project Location: ...


Project No.: ...
Project Date: ...

Project Status: ...
Project Manager: ...

پراجیکٹ ڈائریکٹر

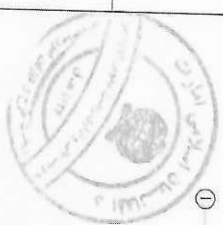

01 FOUNDATION BOT REINF @ X DIRC
S-102
SCALE 1:40

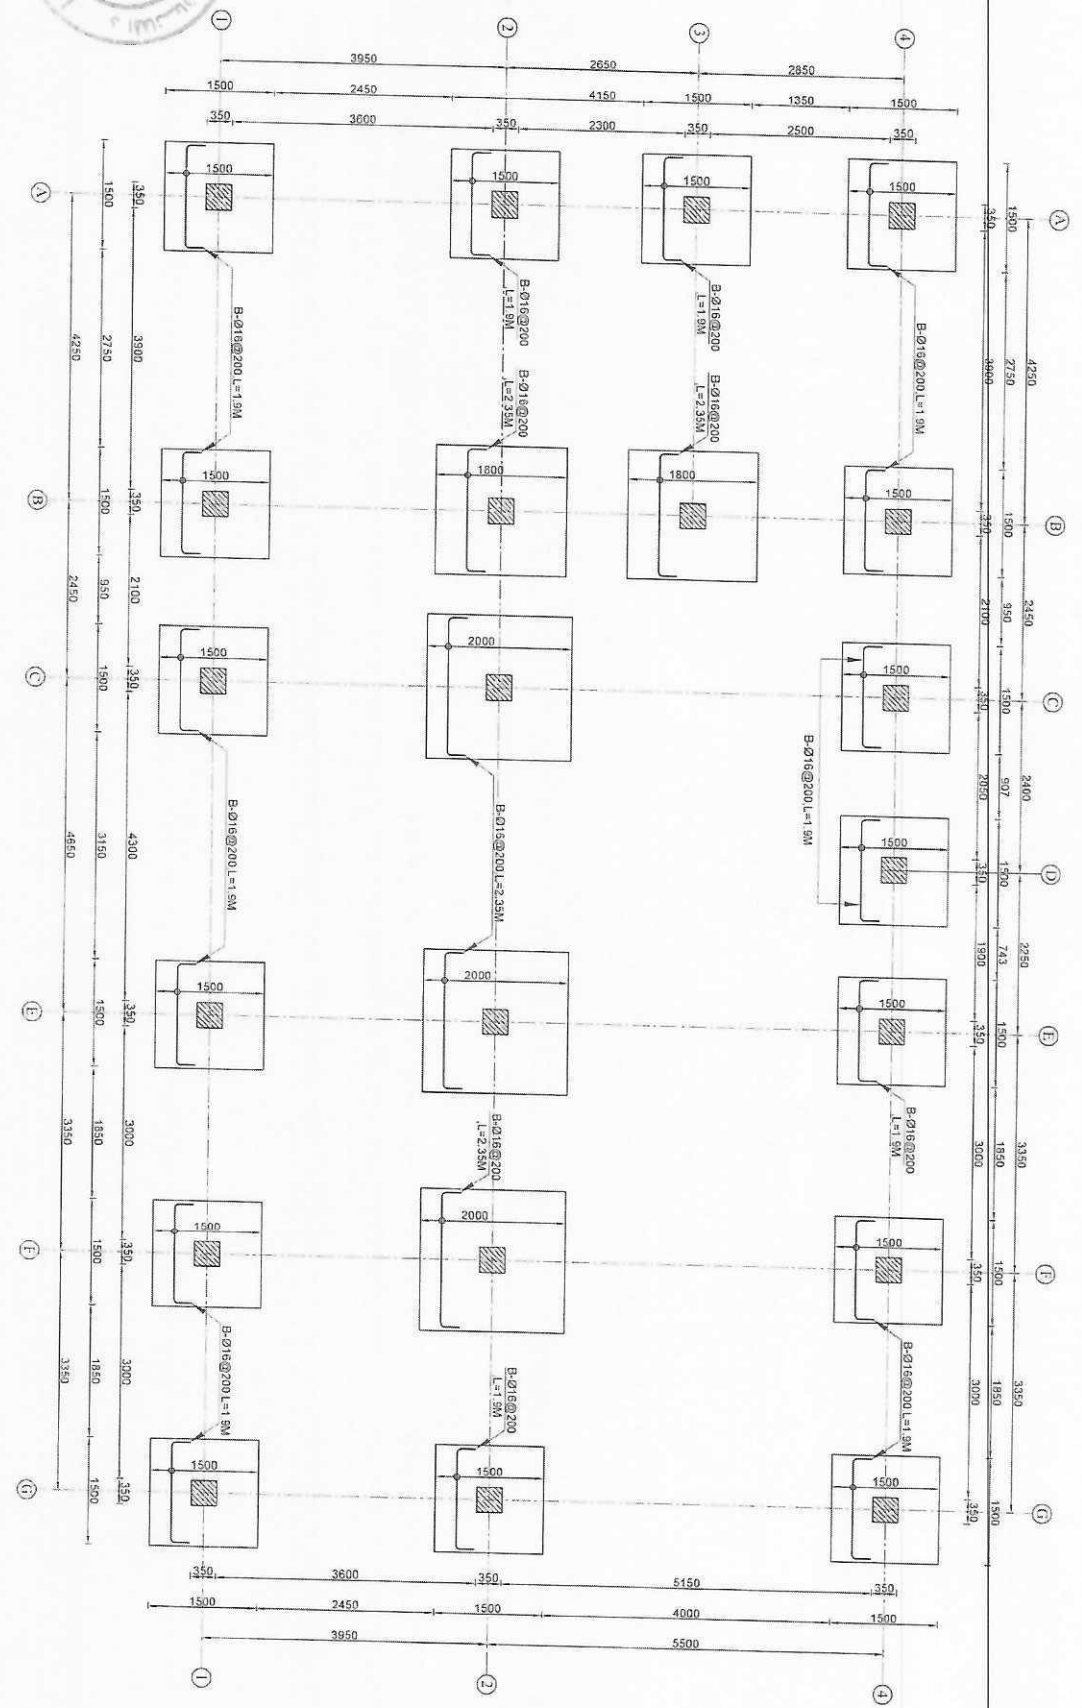

Designed by
Checked by
Reviewed by

Submitted
No. of Sheets
Date

Contract No.
Contract Date
Contract Value


FOR MASTER TOPIC, P.O. OFFICE
ALL PROJECTS OF ADMINISTRATION



رئاسة
Directorate



01 FOUNDATION TOP REIN @ Y DIRC
S-103
SCALE: 1/40

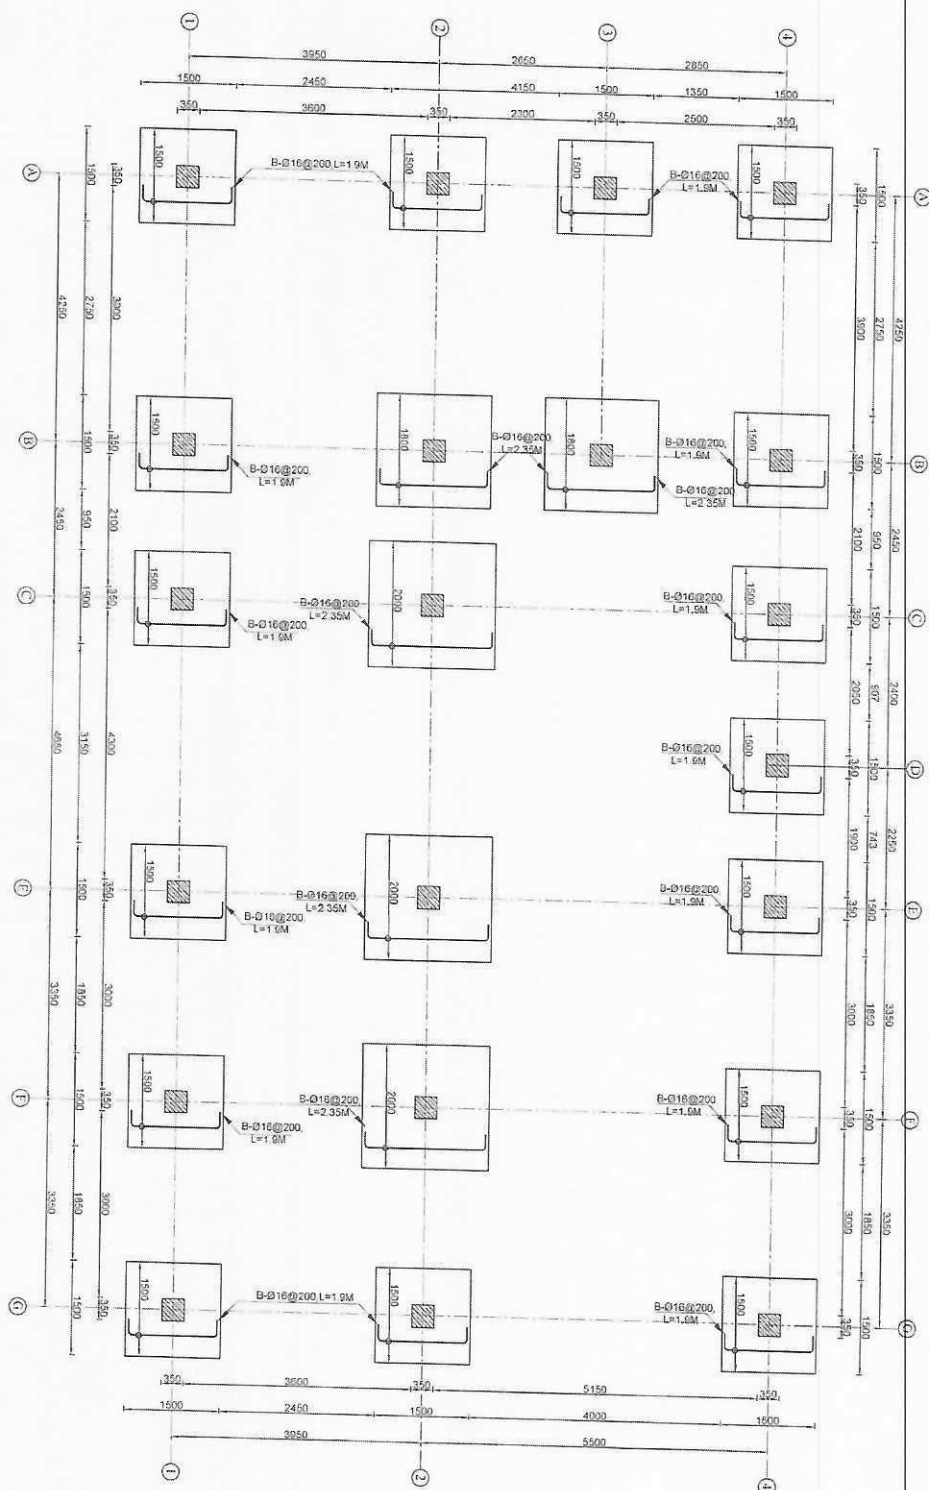

Designed By:

Checked By:

Reviewed By:

Approved By:

Scale: 1/40

Date: 14/03/2014

Project No: 1420-144

Sheet No: 1/1

Rev: 01

Rev: 02

01 FOUNDATION TOP REINF @ X DIRC
S-104
SCALE: 1:40

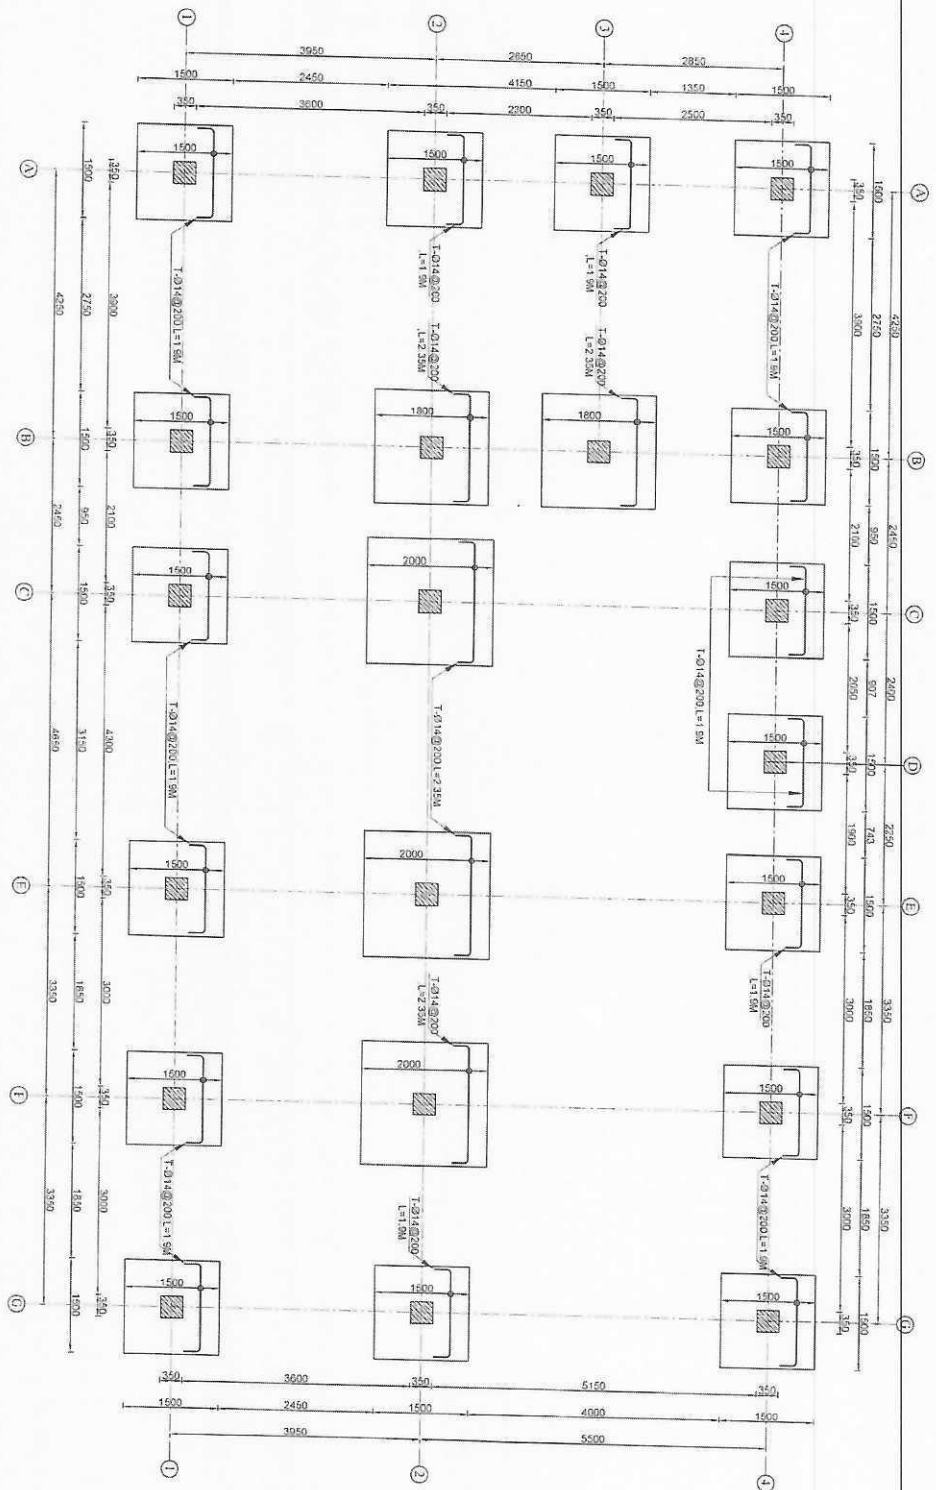

Design by	Scale	No.	Date


Contract No.	Scale	No.	Date

Approved by	Scale	No.	Date
Approved by	Scale	No.	Date
Approved by	Scale	No.	Date
Approved by	Scale	No.	Date

Ministry of Public Works and Urban Planning



01. GB FLR RING BEAM LAYOUT (+0.00M LEVEL)
SCALE: 1:35

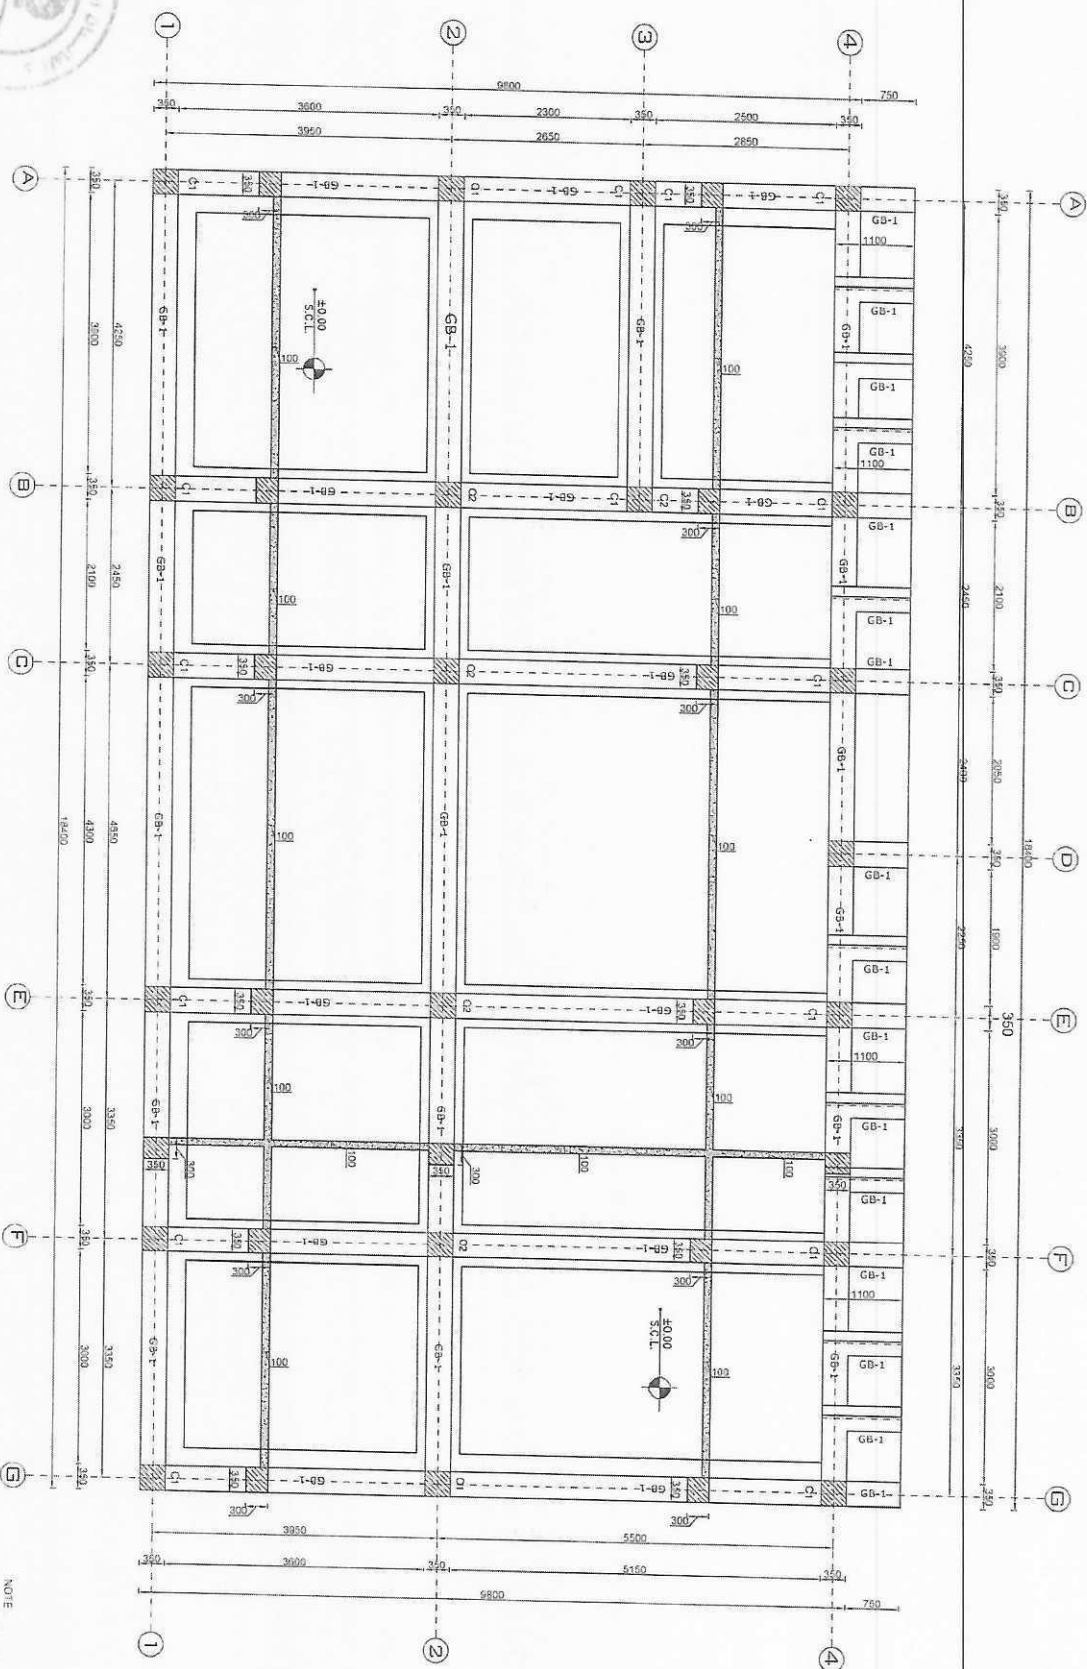


NOTE
1. ALL DIMENSIONS ARE IN MILLIMETER
2. GRADE OF FINISH = 750/600/450/300/150/75/0
3. GRADE OF FINISH OF CONC. = 750/600/450/300/150/75/0




Ministry of Housing and Urban Planning
Directorate of Urban Planning and Design




01 FIRST FLR FRAME LAYOUT (+3.30M LEVEL)
S-107/ REF

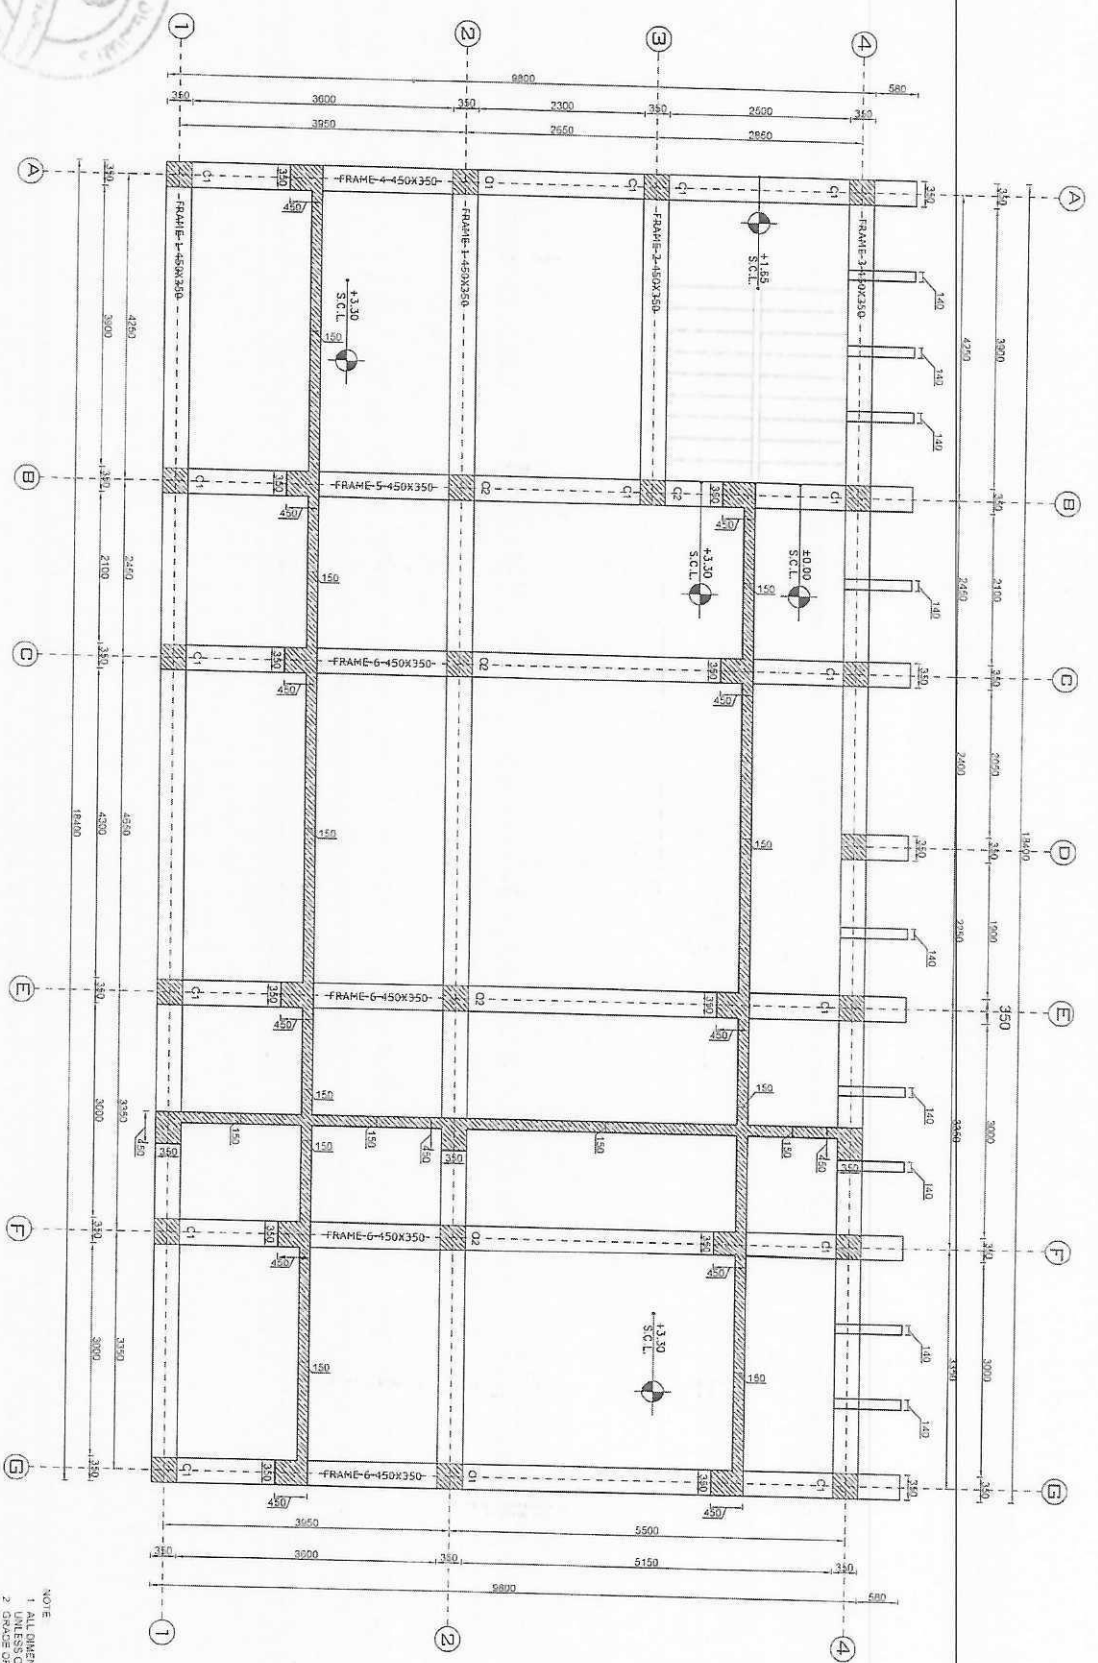

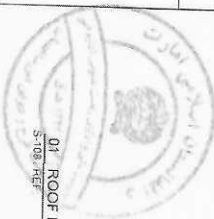

01 ROOF FLR FRAME LAYOUT (+6.45M LEVEL)
SCALE: 1/35

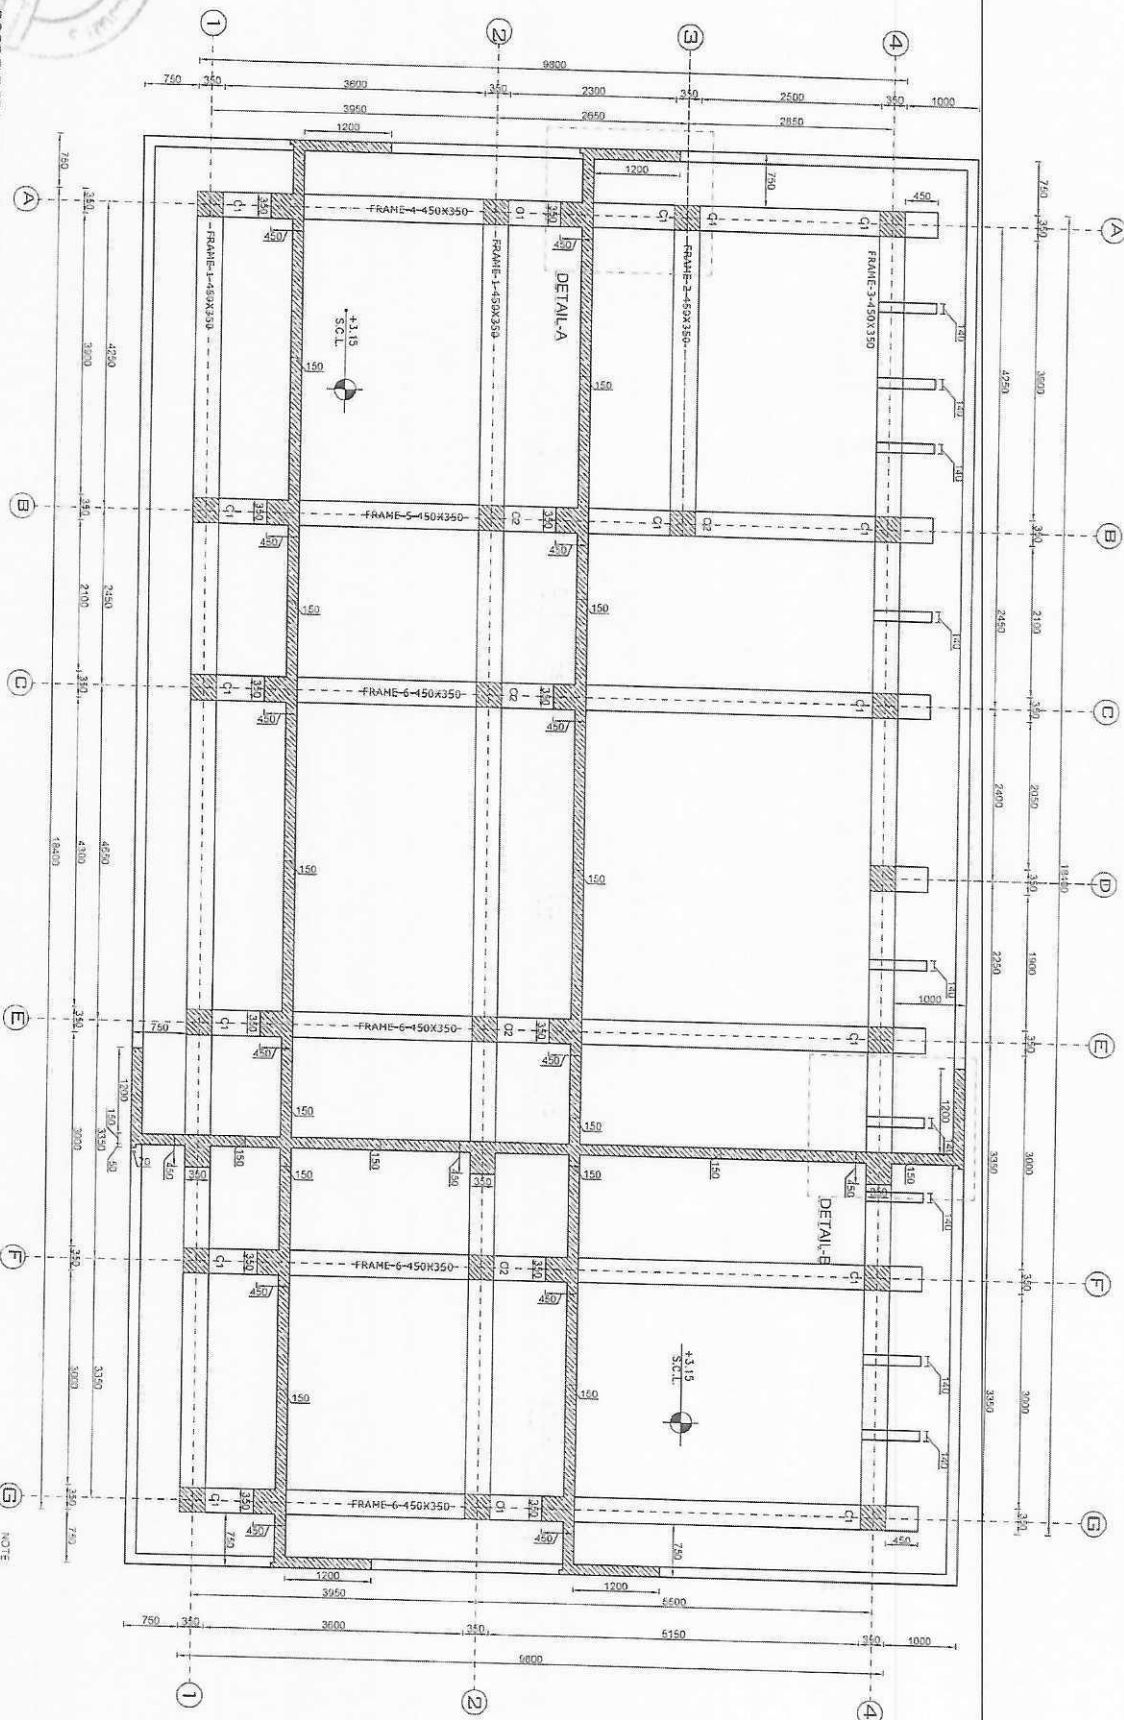

NOTE
1. ALL DIMENSIONS ARE IN MILLIMETER
2. UNLESS OTHERWISE NOTED
3. GRADE OF REMOVED CONCRETE IS INDICATED
4. 100mm

Directorate




MINISTRY OF HOUSING AND URBAN PLANNING
KINGDOM OF SAUDI ARABIA

Scale: 1/35


01 | GR FLR RING BEAM WITH ELEMENT RING LAOUT (+0.0M LEVEL)
S-109 REF: S-109

SCALE: 1:35

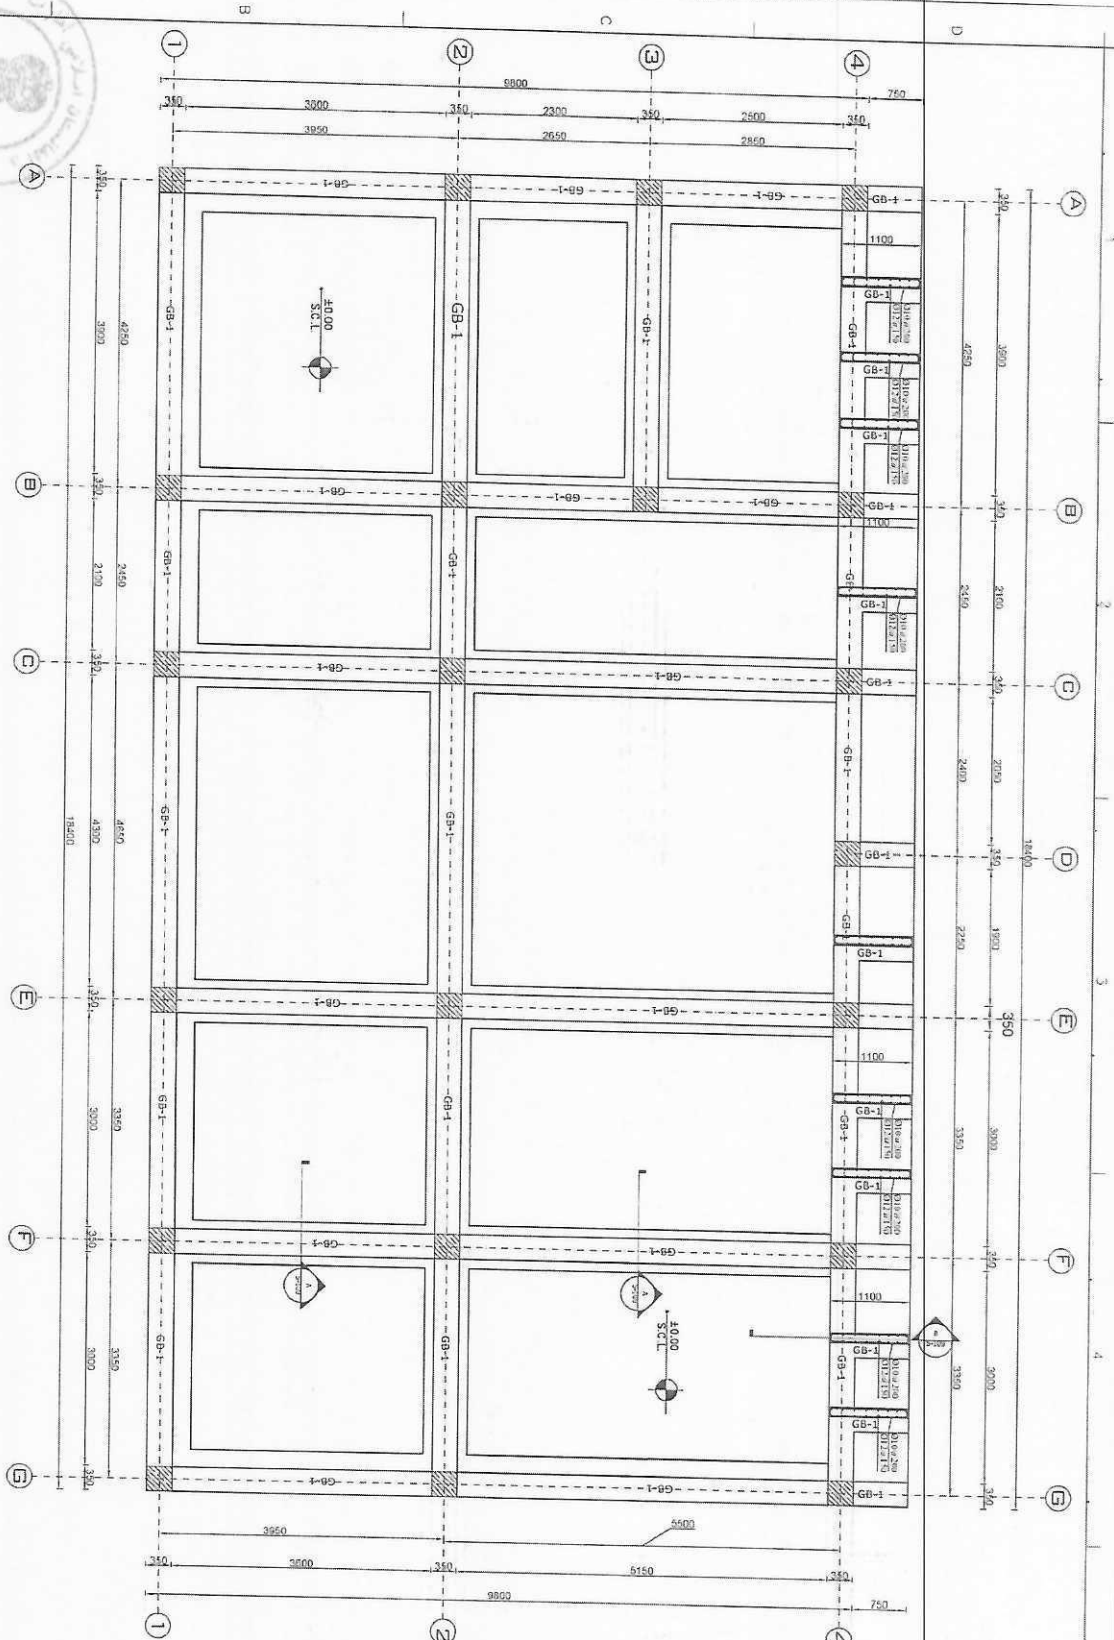


02 | GR FLR RING BEAM SECTION-A
S-109 REF: S-109

SCALE: 1:10

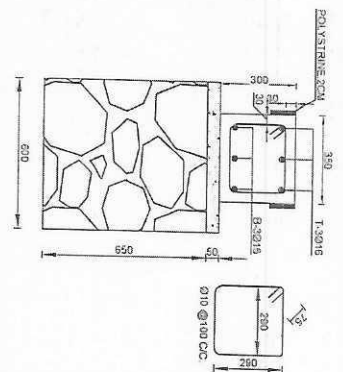

03 | GR FLR RING BEAM SEC WITH ELEMENT SEC-B
S-109 REF: S-109

SCALE: 1:40

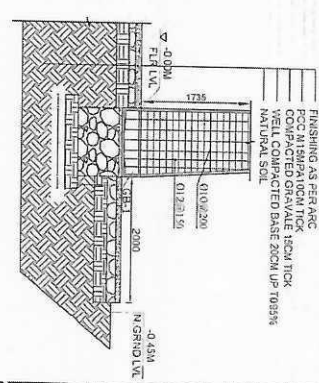

- NOTE**
1. ALL DIMENSIONS ARE IN MILLIMETER
 2. GRADE OF REBAR: 415 MPa (R20)
 3. GRADE OF REBAR: 415 MPa (R20)
 4. GRADE OF REBAR: 415 MPa (R20)
 5. GRADE OF REBAR: 415 MPa (R20)
 6. GRADE OF REBAR: 415 MPa (R20)
 7. GRADE OF REBAR: 415 MPa (R20)
 8. GRADE OF REBAR: 415 MPa (R20)
 9. GRADE OF REBAR: 415 MPa (R20)
 10. GRADE OF REBAR: 415 MPa (R20)




in Direct State



Ministry of Housing, Urban Planning and Construction
Kingdom of Saudi Arabia



01 FRAM. 2 REIN. (450X350) LAYOUT
SCALE 1:5

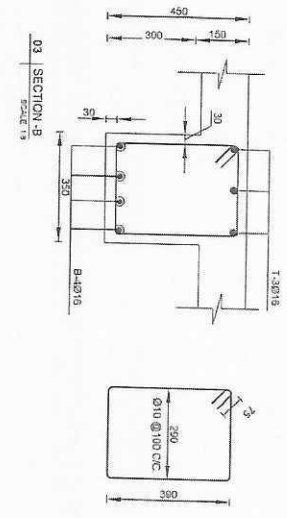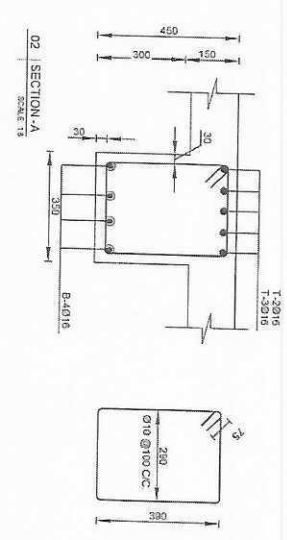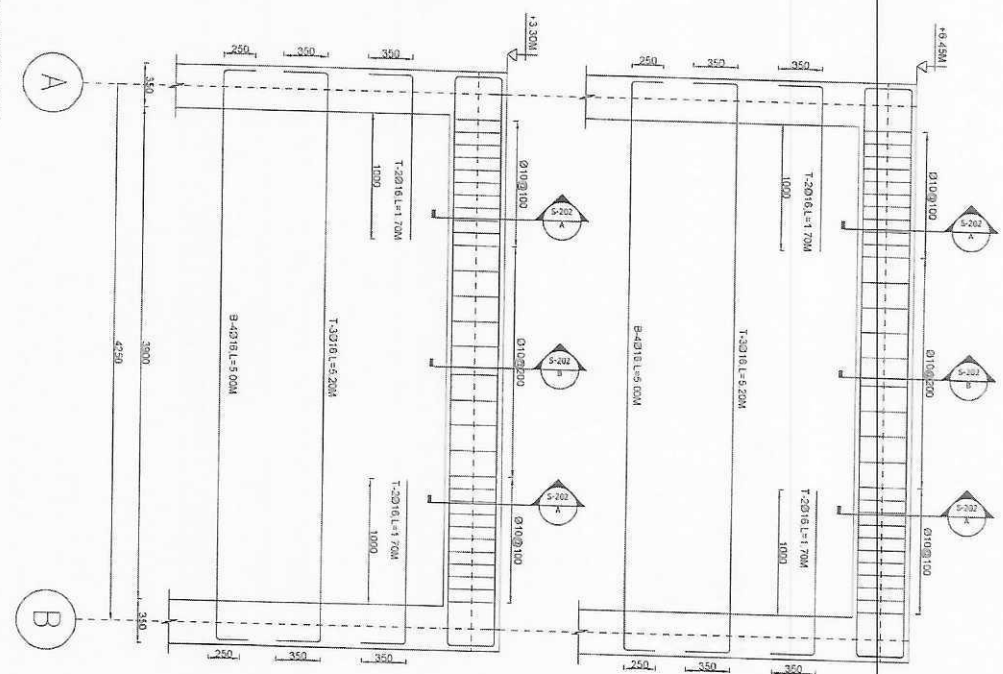

NOTE
1. ALL DIMENSIONS ARE IN MILLIMETER
2. UNLESS OTHERWISE NOTED
3. GRADE OF REBAR = YR 60Ks = 420 N/mm²
4. GRADE OF REINFORCED CONC. = Fc = 4000 psi = 27.5 N/mm²



Ministry of Public Works and Urban Planning
Kingdom of Saudi Arabia

APPROVED FOR THE PROJECT
ALL PROVISIONS OF SPECIFICATIONS

Stamp
Reference
Number



Drawn by: [Signature]
Checked by: [Signature]
Date: [Date]

Project Name: [Text]
Location: [Text]
Drawing No: [Text]

Scale: 1:5
Sheet No: [Text]


Contract No: [Text]
Contract Date: [Text]

Project Name: [Text]
Location: [Text]
Drawing No: [Text]





Scale: 1:5
Sheet No: [Text]

Contract No: [Text]
Contract Date: [Text]



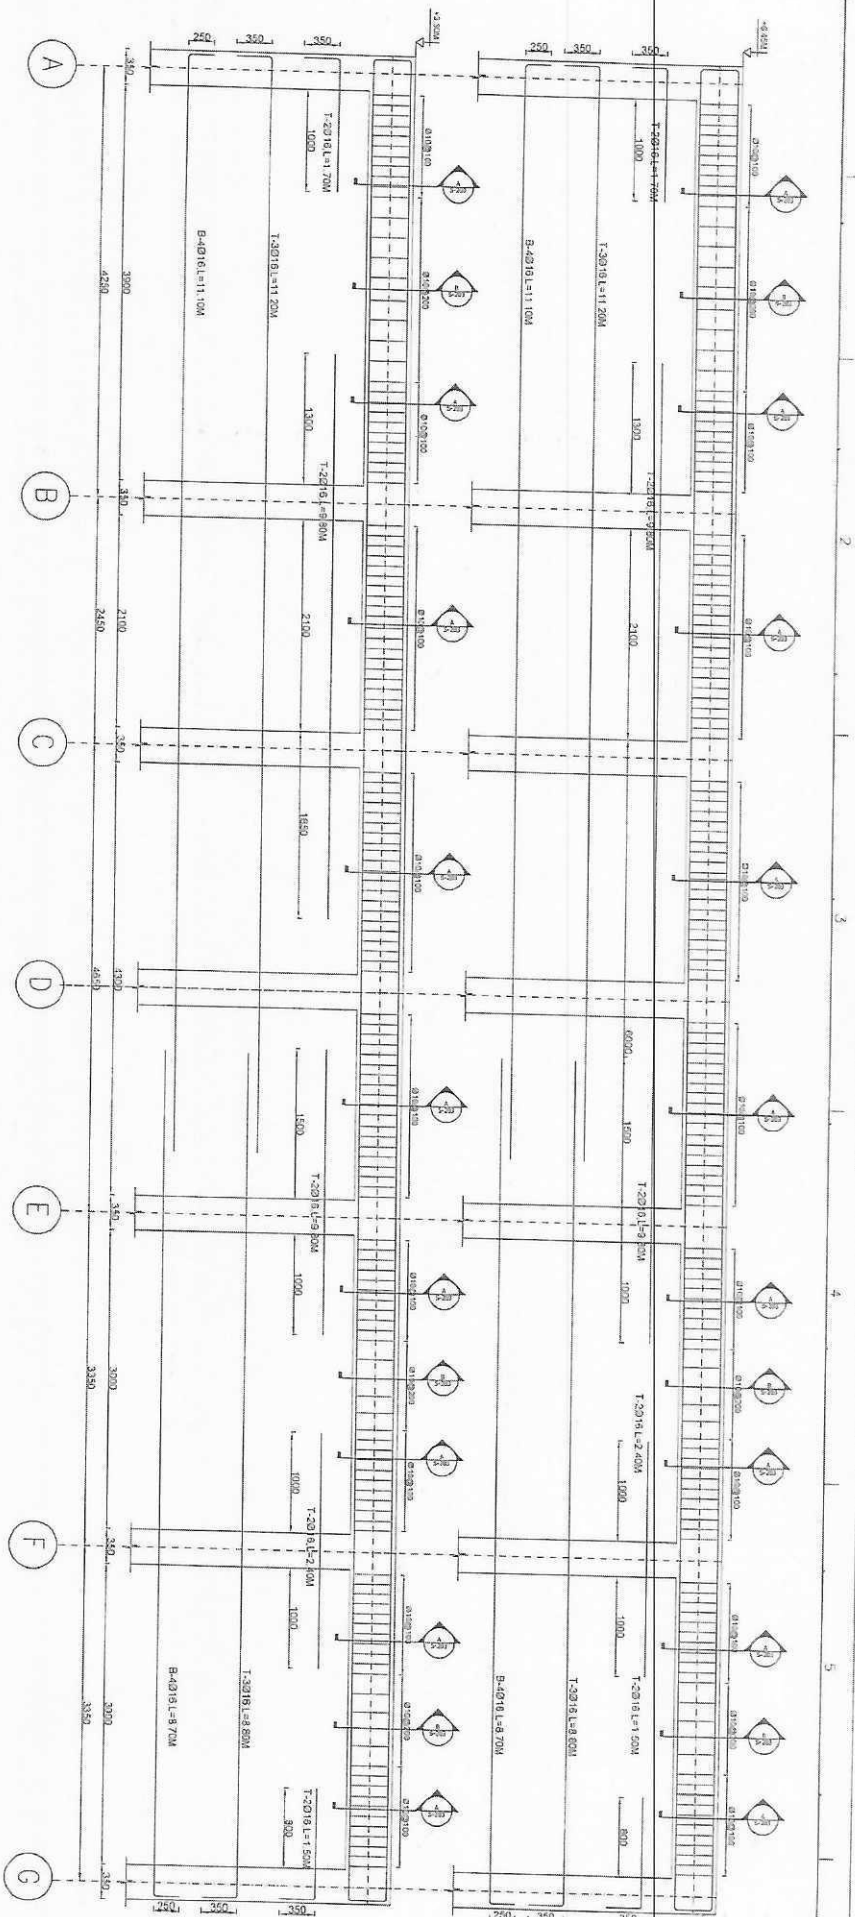

01. FRAM 3 REIN (450X350) LAYOUT
SCALE: 1/50

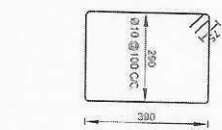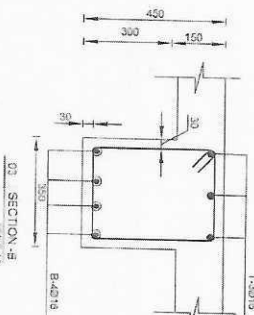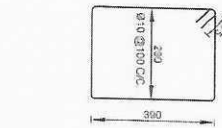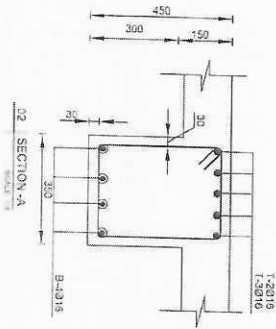

NOTE:
1. ALL DIMENSIONS ARE IN MILLIMETER
2. UNLESS OTHERWISE NOTED
3. GRADE OF REIN = T-2018 = 400 kg/mm²
4. GRADE OF CONCRETE = C-20/25



مديرية التخطيط العمراني والبناء
مديرية التخطيط العمراني والبناء
مديرية التخطيط العمراني والبناء

Drawn by: [Name]
Checked by: [Name]
Approved by: [Name]

Scale: 1/50

Date: [Date]

Project Name: [Project Name]

Location: [Location]

Client: [Client]

Contract No: [Contract No]

Project No: [Project No]

Sheet No: [Sheet No]







Scale: 1/50

Drawn by: [Name]


Checked by: [Name]

Approved by: [Name]

01. FRAM & REIN (450X350) LAYOUT
SCALE: 1:25

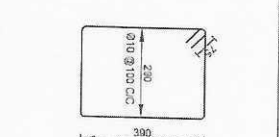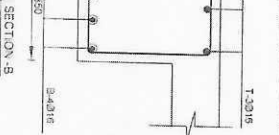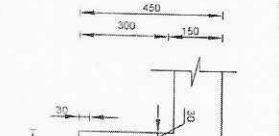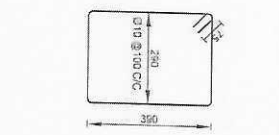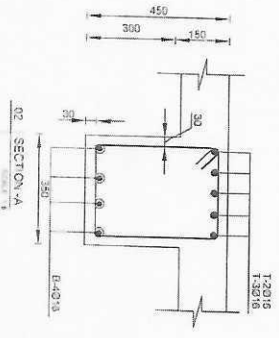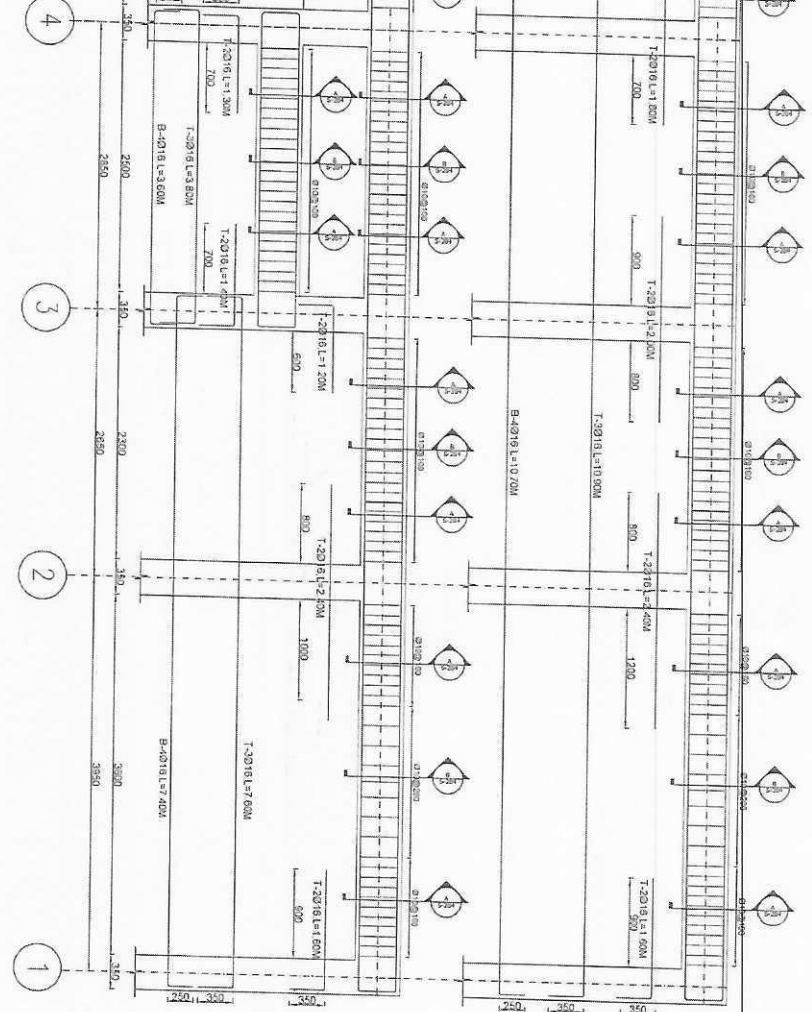


NOTE:
1. ALL DIMENSIONS ARE IN MILLIMETER
UNLESS OTHERWISE NOTED
2. REINFORCEMENT SHALL BE 450X350
3. REINFORCEMENT SHALL BE 450X350

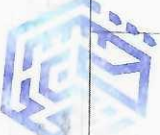


MINISTRY OF PUBLIC WORKS AND URBAN PLANNING
KINGDOM OF SAUDI ARABIA

PROJECT: TYPICAL ROOF CHASE
DRAWING: REINFORCEMENT OF ROOF CHASE
DATE: 14/03/2014
BY: [Signature]
CHECKED BY: [Signature]
APPROVED BY: [Signature]

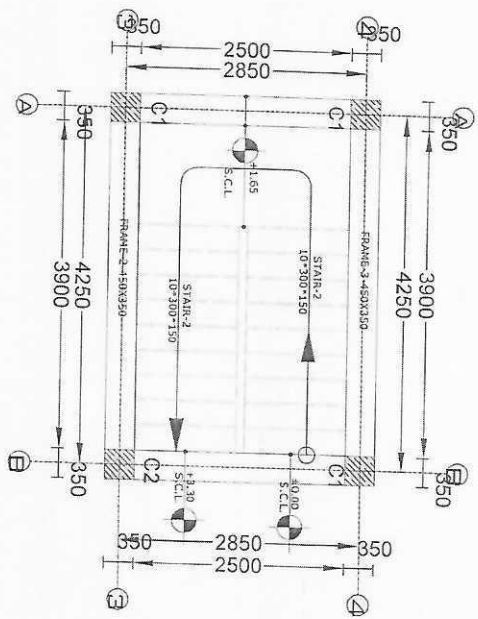

01 | STAIR-1 PLAN
S-501 | REF: S-107 SCALE: 1:50

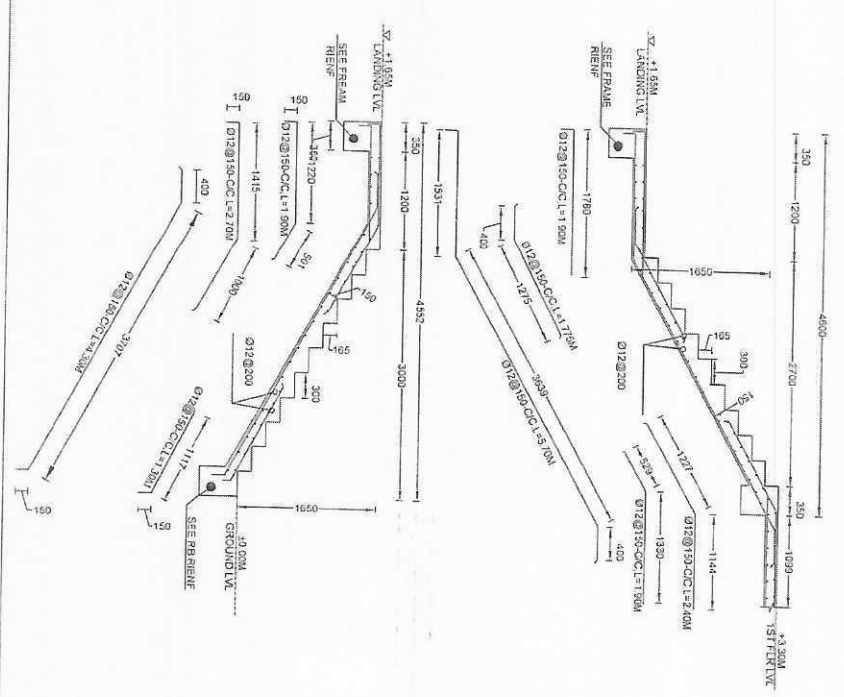

02 | SECTION OF STAIR-1 REINF DETAILS
S-501 | REF: S-501 SCALE: 1:50




Ministry of Public Works and Urban Planning
Kingdom of Saudi Arabia

SCALE 1.23

SCALE 1.23

SCHEDULE OF COLUMNS REINFORCEMENTS				
STORY LEVEL	STORY HEIGHT	C1 "B Unit"	C2 "S Unit"	STIRRUPS
FIRST FLOOR	+3.30m	350 40 8/10 @ 100 CC 4D Fy=6000psi Fe=400psi Alternately	350 40 8/10 @ 100 CC 4D Fy=6000psi Fe=400psi Alternately	270 70 8/10 @ 100 CC L=1.23m
				270 70 8/10 @ 100 CC L=0.42m
				270 70 8/10 @ 100 CC L=0.45m
				270 70 8/10 @ 100 CC L=0.95m
SECOND FLOOR	+3.45m	350 40 8/10 @ 100 CC 4D Fy=6000psi Fe=400psi Alternately	350 40 8/10 @ 100 CC 4D Fy=6000psi Fe=400psi Alternately	

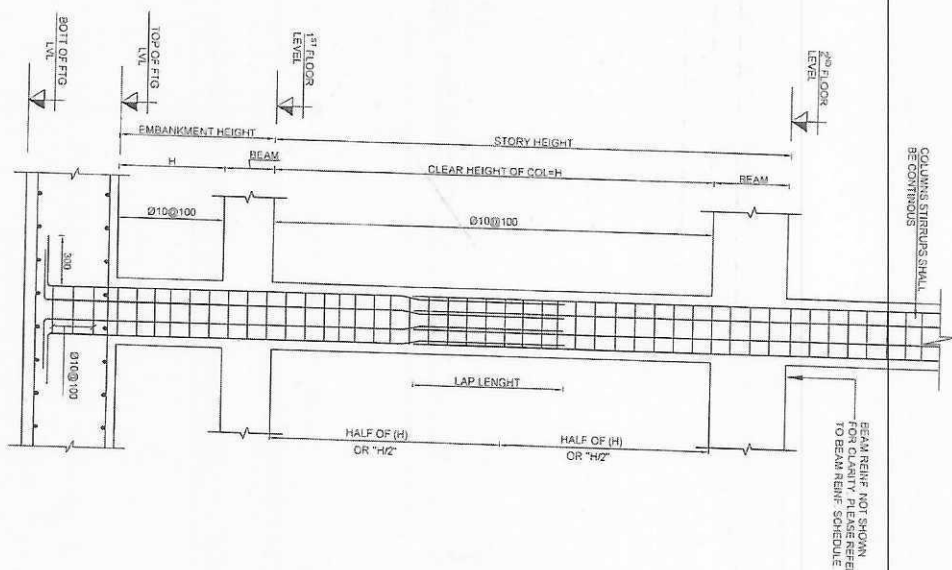


TYPICAL COLUMN BARS ARRANGEMENT

02 TYPICAL COLUMN REINF ARRANGEMENT
S-031 REF
SCALE - 20

02 TYPICAL COLUMN REINF ARRANGEMENT
S-031 REF
SCALE - 20

SCALE-20

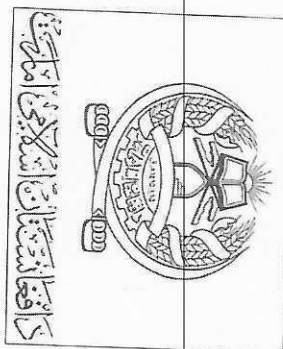

امارت اسلامی افغانستان

معاونت مالی و اداری

ریاست طرح و دیزاین امور ساختمان

نقشه های مخایک اعمار پسته خانه های تیپیک شرکت دولتی افغان پست

افغانستان



INDEX SHEET

SHEET No.	FILE NAME	DRAWING TITLES	SCALE	SHEET No.	FILE NAME	DRAWING TITLES	SCALE
	COVER	COVER	NTS				
G-001	INDEX SHEET	INDEX SHEET	NTS				

MECHANICAL
 M-100 MECHANICAL, GENERAL NOTE, ABBREVIATIONS, SYMBOLS, AND LEGEND
 M-101 GROUND FLOOR HVAC PLAN AND FIRE EXTINGUISHER PLAN
 M-102 FIRST FLOOR HVAC PLAN AND FIRE EXTINGUISHER PLAN
 M-501 MECHANICAL DETAILS
 M-502 MECHANICAL TYPICAL DETAILS
 M-600 MECHANICAL SCHEDULES

NTS
 1:100
 1:100
 NTS
 NTS
 NTS



رئاسة التخطيط
 حكومة دبي
 رقم الملف: 100-101-102-501-502-600

Designed by: M. H. H. H. H.
 Drawn by: M. H. H. H. H.
 Checked by: M. H. H. H. H.
 Approved by: M. H. H. H. H.

Signature

DATE

DATE

DATE

DATE

DATE

DATE

DATE

DATE

DATE

DATE

DATE

DATE

DATE

DATE

DATE

DATE




رئاسة التخطيط
 حكومة دبي
 رقم الملف: 100-101-102-501-502-600

SPLIT UNIT GENERAL NOTES:

1. AS THE CURRENT PROJECT WILL BE IMPLEMENTED IN DIFFERENT PROVINCES OF AFGHANISTAN, THIS, THE HWP CALCULATION ASSUMED APPROXIMATELY BASED ON BAYAN PROVINCE.
2. SPLIT UNIT SHALL BE PROVIDED WITH CONDENSING UNIT(OUT) AND CONTROLLED BY REMOTE CONTROL. CONDENSING UNIT SHALL BE MOUNTED ON A WALL 1.5m FROM FINISHED FLOOR.
3. CONDENSING UNIT(OUT-DOOR-UNIT) SHALL BE MOUNTED ON A BRACKET AS SHOWN ON DETAIL SHEET M-502 OR ON THE ROOF.
4. THE REMOTE CONTROLLER CAN BE ATTACHED TO A WALL OR PLUMB BY USING A REMOTE CONTROLLER WITH THE MANUFACTURER'S RECOMMENDATION.
5. ALL REFRIGERANT PIPING AND DRAIN PIPING WILL BE SIZED AND INSTALLED IN ACCORDANCE WITH THE MANUFACTURER'S RECOMMENDATION.
6. SPLIT UNIT(INDOOR UNIT) SHALL CONSIST OF A DX EVAPORATOR COOLING COIL, BLOWER SUPPLEMENTAL, ELECTRIC HEATER ELEMENTS AND WASHABLE FILTER. ALL MOUNTED IN A HOUSING FINISHED FOR EXPOSED INSTALLATION.
7. THE CONDENSING UNIT WILL CONTAIN COMPRESSOR, CONDENSING COIL, AND ALL INTERNAL CONTROL/TIMING COMPLETE TO INCLUDE A WEATHERIZED HOUSING.

SYMBOLS

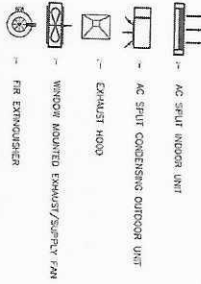

ABBREVIATION

AC :- AIR CONDITIONER
CU :- CONDENSING UNIT
DWG :- DRAWING
EF :- EXHAUST FAN
SU :- SPLIT UNIT
FE :- FR EXHAUST/QUIET
RC :- REMOTE CONTROL



مجلس مهندسين افغانستان
National Engineering Council of Afghanistan

Designed By	Mr. [Name]	No.	101	Date	1402/05/20
Checked By	Mr. [Name]	Rev.	1	Project No.	101
Approved By	Mr. [Name]	Scale	1:1	Client Name	101
Project No.	101	Project Date	1402/05/20	Project Location	101


Signature of [Name]



TECHNICAL GENERAL NOTES
REVISIONS
1. [Revision]

رئاست مهندسان
National Engineering Council of Afghanistan

NOTE:
1- ALL SPLIT UNIT DRAIN PIPES SHALL BE COVERED BY
CONDUIT AND CONNECTED TO NEAREST DRAINAGE.

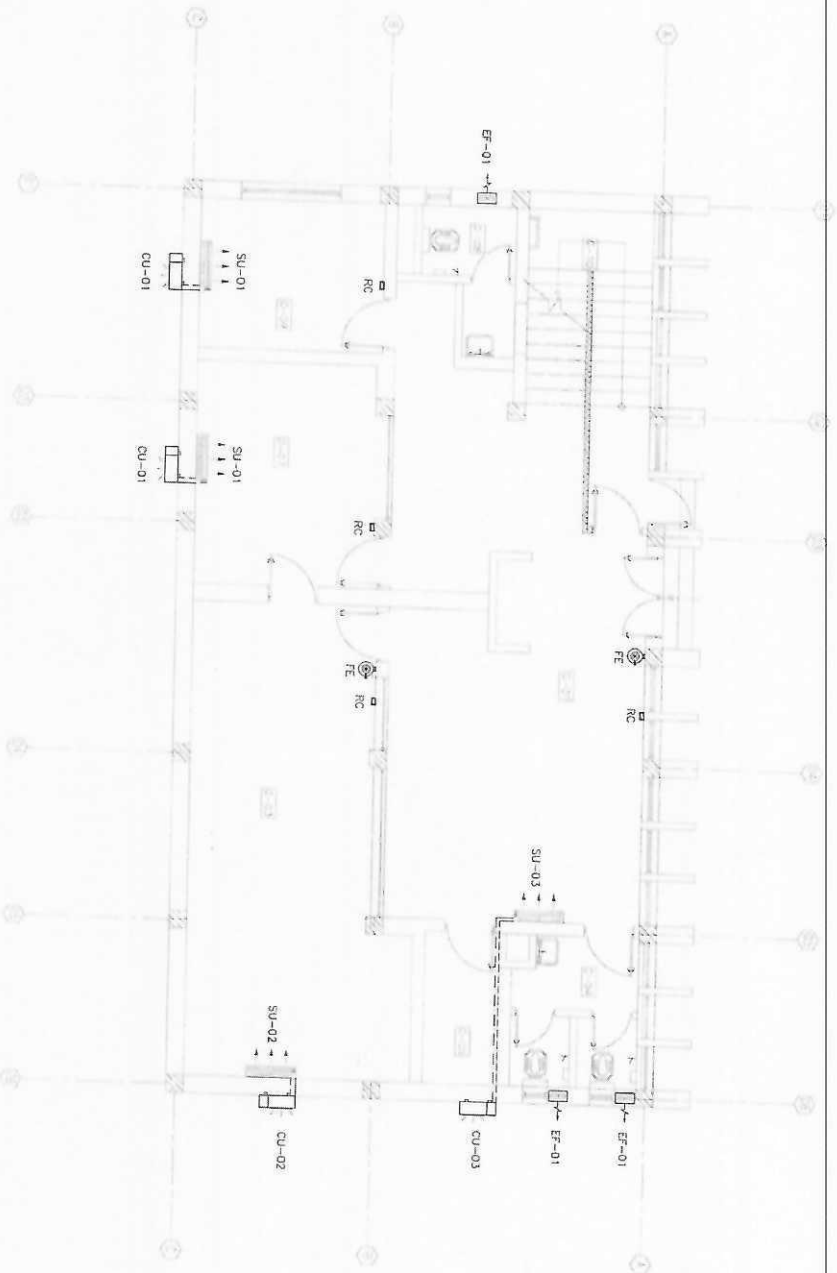

GROUND FLOOR HVAC
AND FIRE EXTINGUISHER PLAN
W-101
SCALE: 1:100



مخطط التبريد والتدفئة
ومخطط إطفاء الحريق
للطابق الأرضي

Designed By: [Signature]
Checked By: [Signature]
Date: 14/03/2023
Revision: 01


Drawn By: [Signature]
Checked By: [Signature]
Date: 14/03/2023
Revision: 01

APPROVED FOR: [Signature]
DATE: 14/03/2023
BY: [Signature]

GRAPHIC SCALE: 1:100 (M)

المهندسين
في
Directorate

NOTE
1- SPLIT DRAIN PIPES SHALL BE COVERED BY
CONDUIT AND CONNECTED TO NEAREST DRAINAGE.

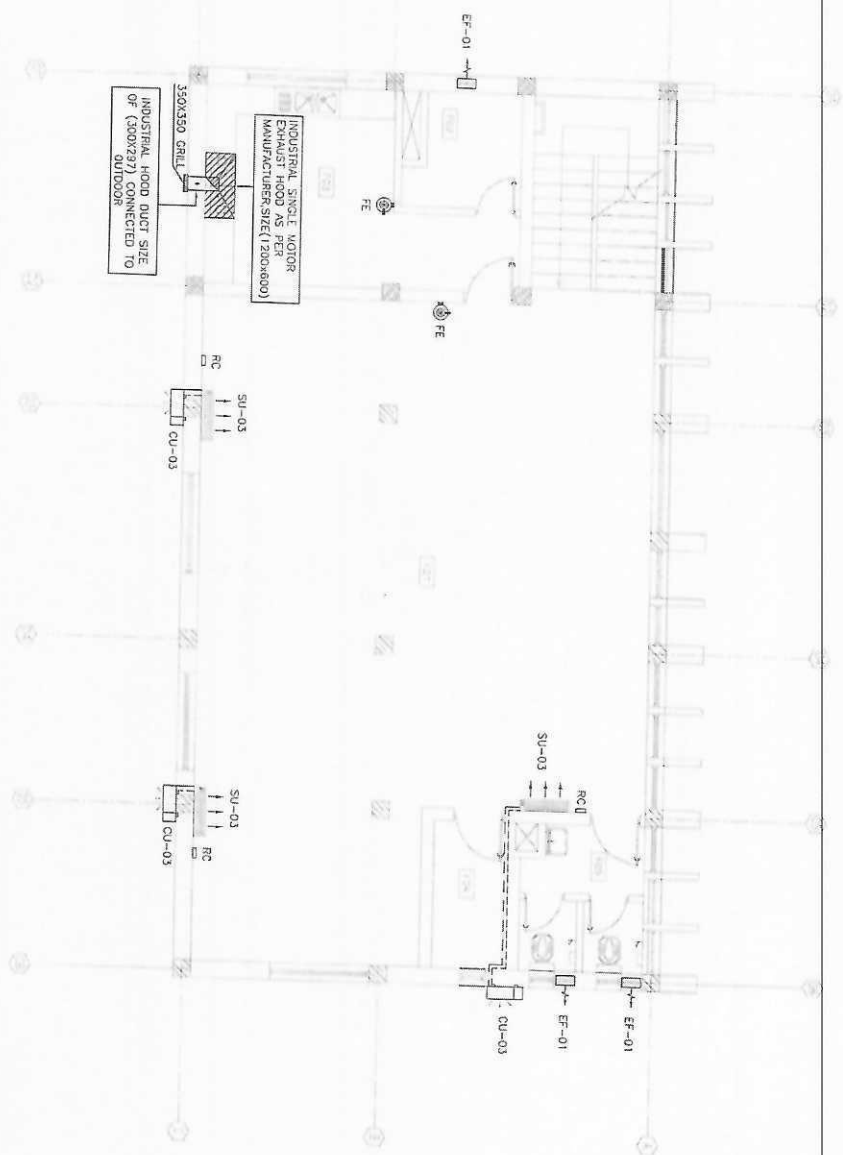

01 FIRST FLOOR HVAC
AND FIRE EXTINGUISHER PLAN
SCALE: 1/100



Ministry of Planning
Directorate of Planning

Drawn by: [Signature]
Checked by: [Signature]
Approved by: [Signature]
Date: [Blank]

No. [Blank]
Date: [Blank]

Date: [Blank]

Drawn by: [Blank]
Checked by: [Blank]
Approved by: [Blank]
Date: [Blank]

ROOM NO. [Blank]
ROOM NAME [Blank]
ROOM AREA [Blank]
ROOM VOLUME [Blank]


Room No. [Blank]
Room Name [Blank]
Room Area [Blank]
Room Volume [Blank]




02 FIRE EXTINGUISHER CYLINDER
M-502 REF
SCALE NTS




01 FIRE EXTINGUISHER BRACKET DETAILS
M-502 REF
SCALE NTS

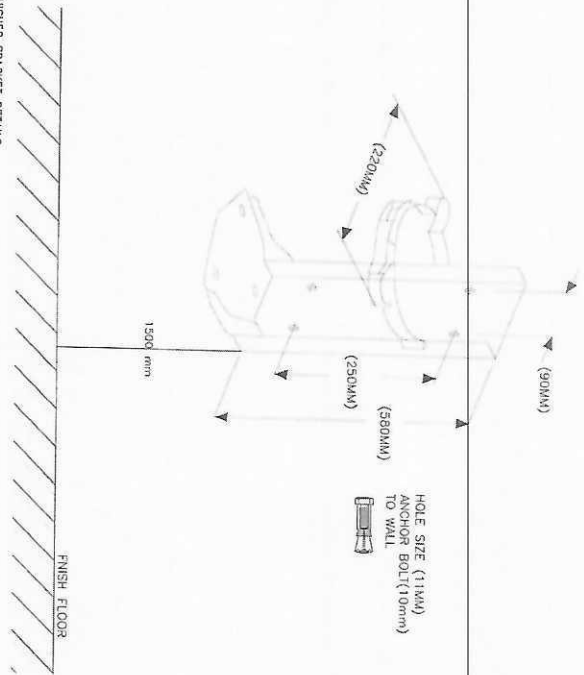

03 INDUSTRIAL HOOD EXHAUST FAN TR DETAIL
M-501 REF
SCALE NTS

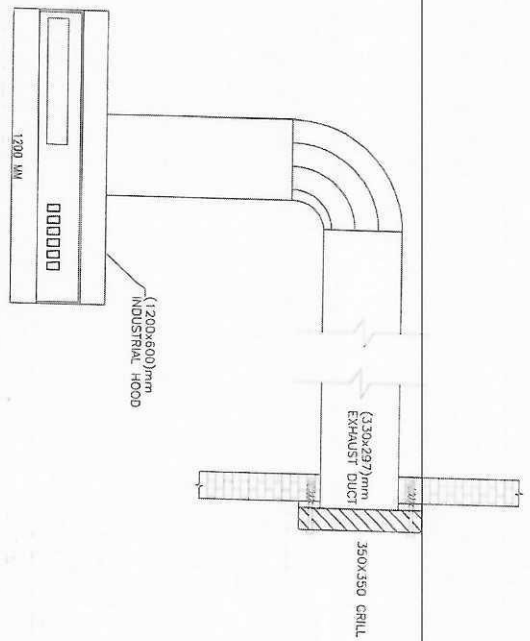

04 INDUSTRIAL HOOD GRILL DETAIL
M-501 REF
SCALE NTS

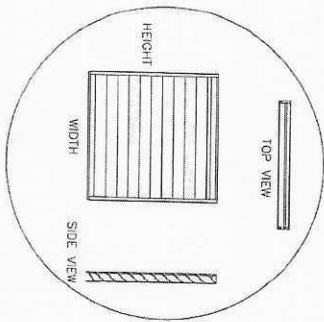

Drawn by: M. Asim Khan
Checked by: M. Asim Khan
Date: 10/10/2023
Project No: 10/10/2023

Scale: 1:100

Date: 10/10/2023

Project No: 10/10/2023


Approved: M. Asim Khan

Scale: 1:100


Project No: 10/10/2023




Min. Director

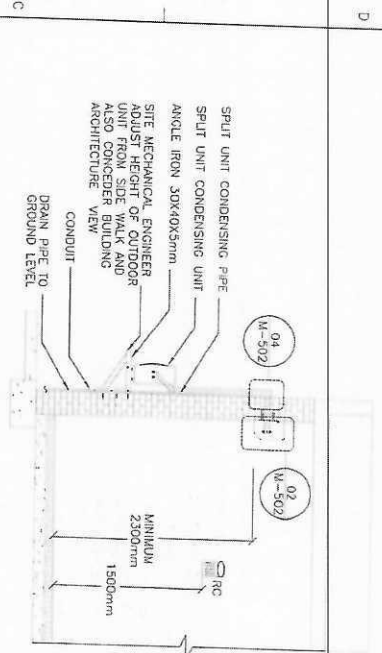

01 INDOOR & OUTDOOR CONNECTION DETAIL
M-502 REF.
SCALE: NTS

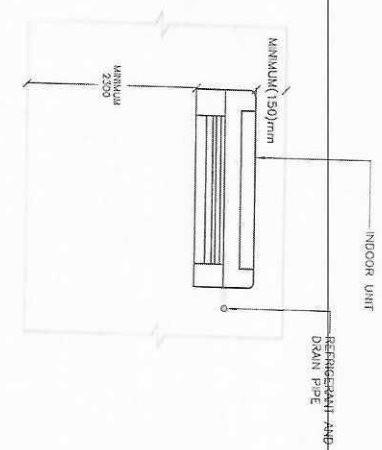


02 SPLIT UNIT ELEVATION INSTALLATION
M-502 REF.
SCALE: NTS

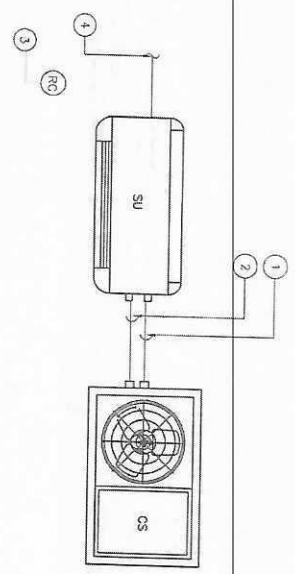


03 SPLIT UNIT INDOOR & OUTDOOR DETAIL
M-502 REF.
SCALE: NTS


- NOTES:
- ① RETURN GAS REFRIGERANT COPPER PIPE
 - ② SUPPLY LIQUID REFRIGERANT COPPER PIPE
 - ③ WALL MOUNTED REMOTE CONTROL
 - ④ DRAIN PIPE

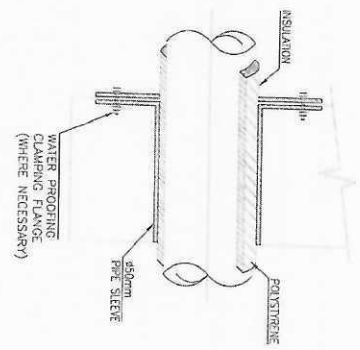

04 SPLIT UNIT PENETRATION DETAIL
M-502 REF.
SCALE: NTS

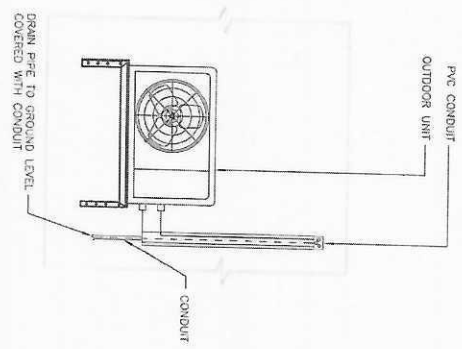

05 CONDENSING UNIT INSTALLATION DETAILS
M-502 REF.
SCALE: NTS

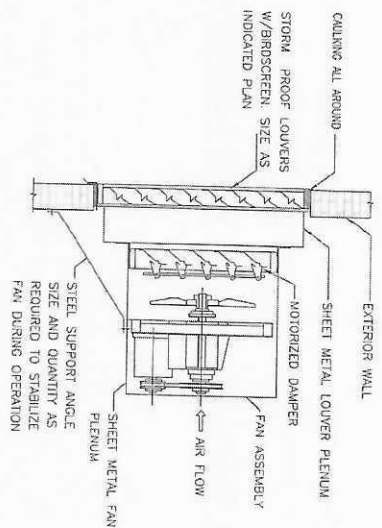

06 WALL TYPE EXHAUST FAN TYP. DETAIL
M-502 REF.
SCALE: NTS



مجلس الوزراء
السلطة الفلسطينية
مجلس الوزراء
السلطة الفلسطينية

Drawn by: M. H. H. H.
Checked by: M. H. H. H.
Date: 10/10/2019
Scale: 1:100

Signature: [Signature]



MECHANICAL TYPICAL DETAILS

Scale: 1:100

Ministry of Planning
Directorate

D

CONDENSING UNITS SCHEDULE (CU)

SYMBOL	UNIT NUMBER	AMBIENT TEMP °C	WEIGHT	ELECTRICAL DATA			GROSS DIMENSION(MM)			REMARKS
				VOLTS	PHASE	HERTZ	WIDTH	HEIGHT	DEPTH	
	CU-01	46	37.5	220	1	50	926	384	640	GALVANIZED MILD STEEL EPOXY POLYESTER POWDER CASING
	CU-02	46	37.5	220	1	50	926	384	640	GALVANIZED MILD STEEL EPOXY POLYESTER POWDER CASING
	CU-03	46	56.5	220	1	50	1023	611	413	GALVANIZED MILD STEEL EPOXY POLYESTER POWDER CASING

INDUSTRIAL EXHAUST HOOD

SYMBOL	NO. MOTOR	EXTERNAL DIMENSIONS (mm)	MAXIMUM AIR FLOW (m³/h)	ELECTRICAL DATA		
				WATT	VOLTS	PHASE HERTZ
	1	(1700x600x350)	807	220	1	50

SPLIT SYSTEM AIR CONDITIONING UNIT SCHEDULE (SU)

SYMBOL	UNIT NUMBER	HEATING CAPACITY TOTAL (BU/H)	COOLING CAPACITY TOTAL (BU/H)	ELECTRICAL DATA				POWER RATING/TON	SOUND LEVEL dB(A)	AIR FLOW CMH	AHP	REFRIGERANT TYPE	GROSS DIMENSION(MM)		
				VOLTS	PHASE	HERTZ	WEIGHT (KG)						WIDTH	HEIGHT	DEPTH
	SU-01	10918	8530	220	1	50	123	37.5	780	38/16	A410	R	886	335	317
	SU-02	13546	11942	220	1	50	128	37.5	1050	40/16	A410	R410A	886	335	317
	SU-03	27296	23202	220	1	50	16.5	56.5	2280	43/26	A410	R410A	1123	354	354

NOTE :
CONTRACTOR IS RESPONSIBLE TO PROVIDE AND INSTALL THIS AIR CONDITIONER OR EQUIVALENT, BUT COOLING AND HEATING LOAD DO NOT LESS THAN THIS SCHEDULE.

WALL/WINDOW AXIAL FANS SCHEDULE (EF)

UNIT NUMBER	AIR QUANTITY L/S	SILENCE PRESSURE Pa	ELECTRICAL DATA				INTERLOCK WITH	DRIVE TYPE	WEIGHT (kg)	FINING AREA (MM)	REMARK
			WATT	VOLTS	PHASE	HERTZ					
EF-01	56	200	37	24	220	1	50	-	AXIAL	1.7	192X195

FIRE EXTINGUISHER (FE)

TYPE	DIAMETER (mm)	HEIGHT (mm)	CAPACITY (kg)	APPROXIMATE FILL WEIGHT (kg)	WORKING TEMPERATURE RANGE	WORKING PRESSURE(bar)	TEST PRESSURE(bar)	APPROXIMATE DISCHARGE RANGE(m)	FIRE CLASS
STORED PRESSURE TYPE	178	587	9	13.1	-20 to +60 C	12	25	6-7.5	A,B,C +ELECTRICAL



المملكة العربية السعودية
وزارة البنية التحتية والخطط الحضرية
مديرية المرافق العامة

REGIONAL POST OFFICE
SAUDI POST OFFICE
SAUDI POST OFFICE
SAUDI POST OFFICE

SAUDI POST OFFICE
SAUDI POST OFFICE
SAUDI POST OFFICE
SAUDI POST OFFICE

INDEX SHEET

SHEET No.	FILE NAME	DRAWING TITLES	SCALE	SHEET No.	FILE NAME	DRAWING TITLES	SCALE
COVER	COVER	COVER	NTS				
G-001	INDEX SHEET	INDEX SHEET	NTS				

MECHANICAL
M-100 MECHANICAL, GENERAL, NOTE, ABBREVIATIONS, SYMBOLS, AND LEGEND
M-101 GROUND FLOOR HVAC PLAN AND FIRE EXTINGUISHER PLAN
M-102 FIRST FLOOR HVAC PLAN AND FIRE EXTINGUISHER PLAN
M-201 MECHANICAL DETAILS
M-302 MECHANICAL TYPICAL DETAILS
M-600 MECHANICAL SCHEDULES

NTS
1:100
1:100
NTS
NTS
NTS



رہنمائی: جنرل ایف ڈی اے
مقام: سیکشن 2، ایف ڈی اے، اسلام آباد
تاریخ: 2023

Designed by: M. Farhan
Checked by: M. Farhan
Date: 2023

No. Submission
21 For 0/00

200

Checked by: M. Farhan
Date: 2023

ADDITIONAL OFFICE
PUNJAB PROVINCE, ISLAMABAD
POST OFFICE: ISLAMABAD
PUNJAB STREET




پنجاب
Directorate

Scale: As per drawing
Date: 2023

SPLIT UNIT GENERAL NOTES:

1. AS THE CURRENT PROJECT WILL BE IMPLEMENTED IN OFFICES IN PROVINCES OF AFGHANISTAN, THIS, THE HWP CALCULATION ASSUMED APPROXIMATELY BASED ON MALAYSIAN PROVISION.
2. SPLIT UNIT SHALL BE PROVIDED WITH CONDENSING UNIT(CU) AND CONTROLLED BY REMOTE.
3. CONTROL SHALL BE MOUNTED IN WALL 150mm FROM FINISHED ROOM.
4. CONDENSING UNIT (OUT DOOR UNIT) SHALL BE MOUNTED ON A BRACKET AS SHOWN ON DETAIL SHEET M-502 OR ON THE ROOF.
5. THE REMOTE CONTROLLER CAN BE ATTACHED TO A WALL OR FLOOR BY USING A REMOTE CONTROLLER HOLDER (NOT SUPPLIED, PURCHASED SEPARATELY).
6. ALL REFRIGERANT LIQUID/DRAIN PIPING WILL BE SIZED AND INSTALLED IN ACCORDANCE WITH THE MANUFACTURER'S RECOMMENDATION.
7. SPLIT UNIT(INDOOR UNIT) SHALL CONSIST OF A DX EVAPORATOR COOLING COIL, BLOWER SUPPLEMENTAL, ELECTRIC HEATER ELEMENTS AND WASHABLE FILTER. ALL MOUNTED IN A HOUSING FINISHED FOR EXPOSED INSTALLATION.
8. THE CONDENSING UNIT WILL CONTAIN COMPRESSOR, CONDENSING COIL, AND ALL INTERNAL CONTROL/PIPING COMPLETE TO INCLUDE A WEATHERIZED HOUSING.

SYMBOLS

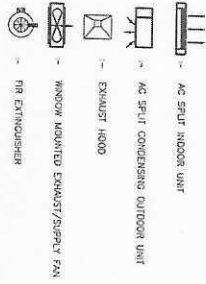

ABBREVIATION

AC :- AIR CONDITIONER
CU :- CONDENSING UNIT
ONG :- DRAINING
EF :- EXHAUST FAN
SU :- SPLIT UNIT
FE :- FRI EXTINGUISHER
RC :- REMOTE CONTROL



دستور العمل
مجلس الوزراء
دستور العمل
مجلس الوزراء

Designation
W. 1000/1000
W. 1000/1000
W. 1000/1000

No.
1
1
1

Date
14/05/2023

Contract No.
W. 1000/1000
W. 1000/1000
W. 1000/1000


Ministry of Public Works and Urban Planning
Ministry of Public Works and Urban Planning
NOTE:
1- ALL SPLIT UNIT DRAIN PIPES SHALL BE COVERED BY
CONDUIT AND CONNECTED TO NEAREST DRAINAGE.

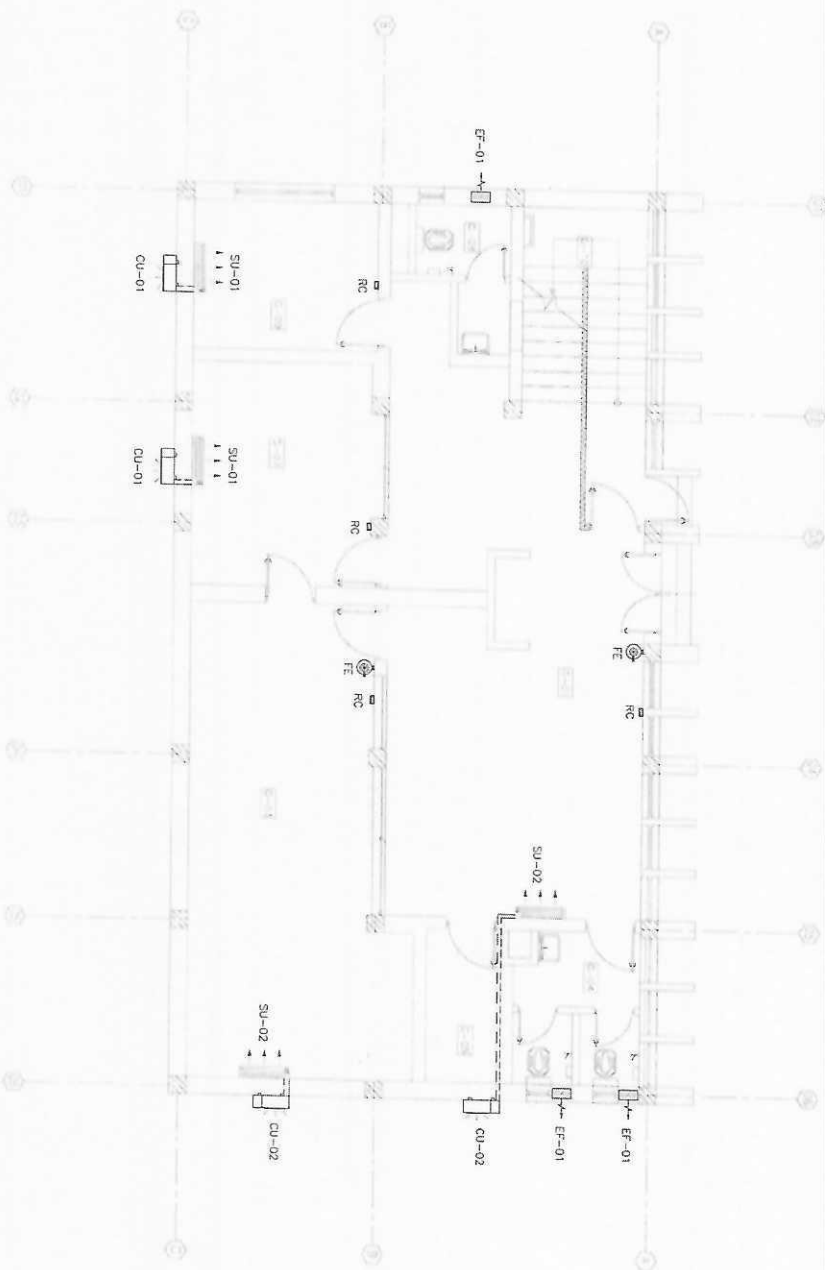

GROUND FLOOR HVAC
AND FIRE EXTINGUISHER PLAN

01 REF

SCALE 1:100



Ministry Director

0 0.5 1.0 2.0 3.0 4.0 5.0
GRAPHIC SCALE 1:100 (M)



مخطط تكييف الهواء
ومعدات إطفاء الحريق
للطابق الأرضي

Designed by: [Signature]
Checked by: [Signature]
Approved by: [Signature]

No. of
Fur. Trenches

Date


Contract No.
Project No.
Drawing No.

REMARKS: [Blank]

GROUND FLOOR HVAC AND FIRE
EXTINGUISHER PLAN

Drawn
Checked
Approved

(NOTE:
1 - ALL SPLIT UNITE DRAIN PIPES SHALL BE COVERED BY
CONDUIT AND CONNECTED TO NEAREST DRAINAGE.

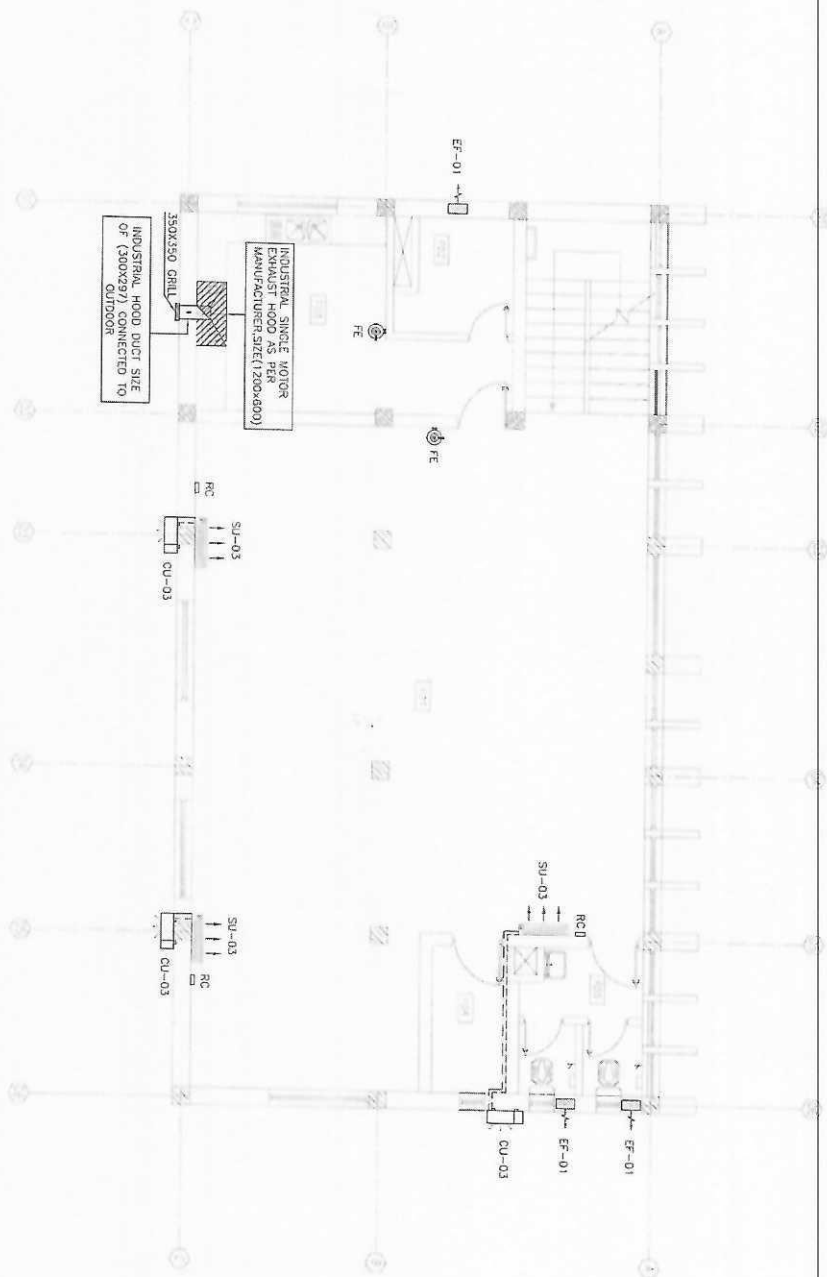

FIRST FLOOR HVAC
AND FIRE EXTINGUISHER PLAN

SCALE 1:100

GRAPHIC SCALE 1100 (M)



June 2, 1911

3/10/1998

Downloaded At: 11:52 11 September 2009

Discrepancy

Copyright ©

Date Recd

2004

1

2007

262025

21.10.2003

51

FROM POST OFFICE


doi:10.1017/S0022292412001609

1999


2000

5

01 FIRE EXTINGUISHER BRACKET DETAILS
M-502 REF. SCALE: NTS

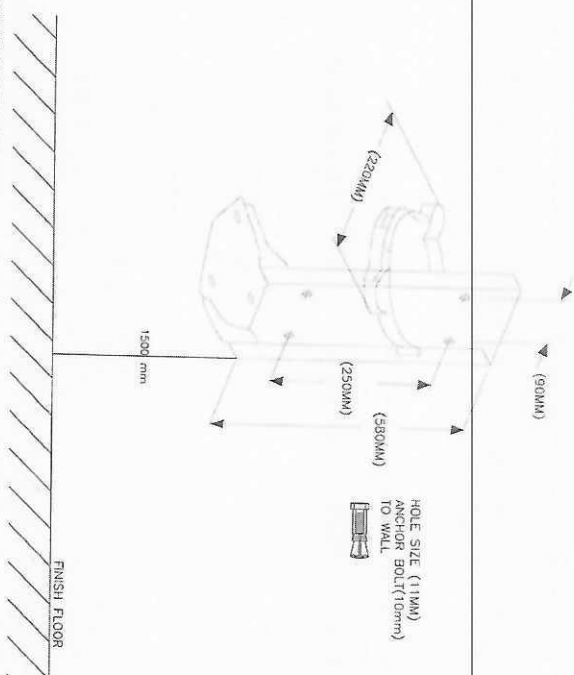


03 INDUSTRIAL HOOD EXHAUST FAN TYPE DETAIL
M-501 REF. SCALE: NTS

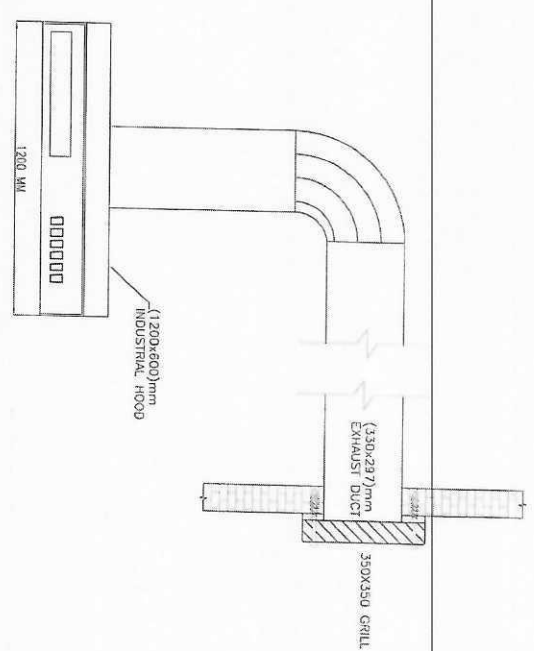


02 FIRE EXTINGUISHER CYLINDER
M-502 REF. SCALE: NTS




04 INDUSTRIAL HOOD GRILL DETAIL
M-501 REF. SCALE: NTS

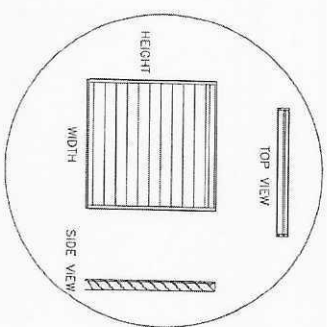


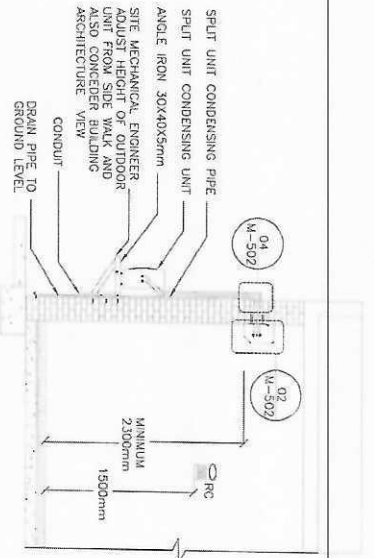

01 | INDOOR & OUTDOOR CONNECTION DETAIL
M-502 | REF.
SCALE: NTS

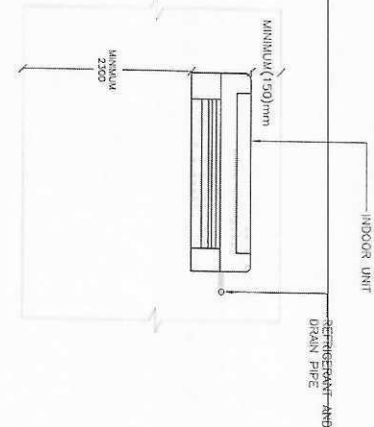


02 | SPLIT UNIT ELEVATION INSTALLATION
M-502 | REF.
SCALE: NTS

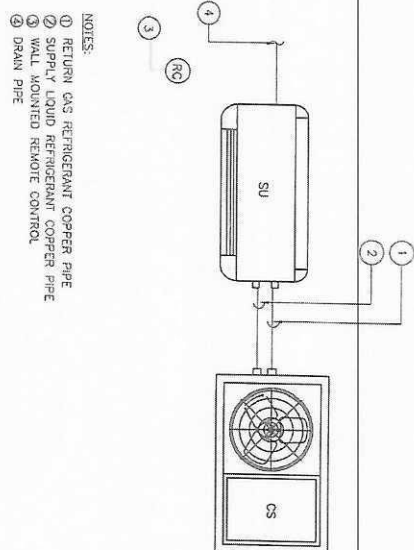


03 | SPLIT UNIT INDOOR & OUTDOOR DETAIL
M-502 | REF.
SCALE: NTS


- NOTES:
- 1 RETURN GAS REFRIGERANT COPPER PIPE
 - 2 SUPPLY LIQUID REFRIGERANT COPPER PIPE
 - 3 WALL MOUNTED REMOTE CONTROL
 - 4 DRAIN PIPE

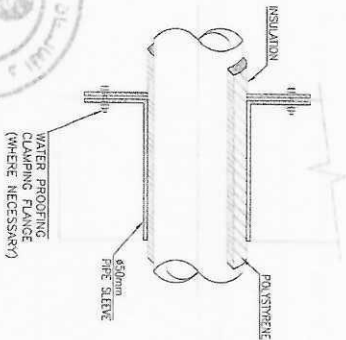

04 | SPLIT UNIT PENETRATION DETAIL
M-502 | REF.
SCALE: NTS

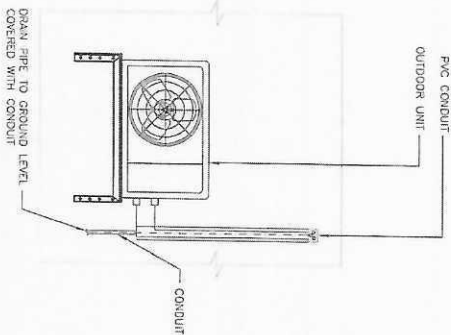

05 | CONDENSING UNIT INSTALLATION DETAILS
M-502 | REF.
SCALE: NTS

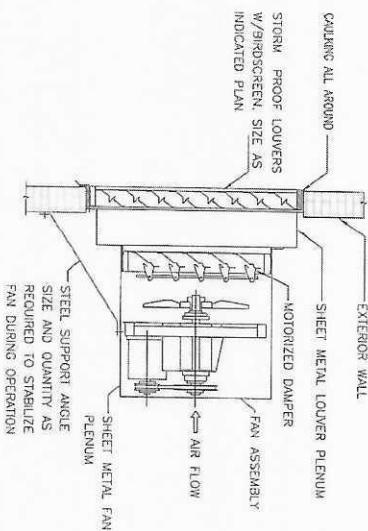

06 | WALL TYPE EXHAUST FAN TYPE DETAIL
M-502 | REF.
SCALE: NTS



Ministry of Planning
Directorate

Designed by	M. Alotaibi	Checked by	M. Alotaibi
Drawn by	M. Alotaibi	Drawn by	M. Alotaibi
Checked by	M. Alotaibi	Checked by	M. Alotaibi
Approved by	M. Alotaibi	Approved by	M. Alotaibi

MECHANICAL TYPICAL DETAILS

CONDENSING UNITS SCHEDULE (CU)									
SYMBOL	UNIT NUMBER	AMBIENT TEMP °C	WEIGHT	ELECTRICAL DATA			GROSS DIMENSION(M)		
				VOLTS	PHASE	HERTZ	WIDTH	HEIGHT	DEPTH
	CU-01	46	37.5	220	1	50	926	384	640
									GALVANIZED MILD STEEL EPOXY POLYESTER POWDER COATING
	CU-02	46	56.5	220	1	50	1023	911	413
									GALVANIZED MILD STEEL EPOXY POLYESTER POWDER COATING
	CU-03	46	56.5	220	1	50	1023	911	413
									GALVANIZED MILD STEEL EPOXY POLYESTER POWDER COATING

INDUSTRIAL EXHAUST HOOD						
SYMBOL	NO. MOTOR	EXTERNAL DIMENSIONS (mm)	MAXIMUM AIR FLOW (m³/h)	ELECTRICAL DATA		
				WATT	VOLTS	PHASE HERTZ
	1	(1200x600x300)	807	232	220	1 50

SPLIT SYSTEM AIR CONDITIONING UNIT SCHEDULE (SU)															
SYMBOL	UNIT NUMBER	HEATING CAPACITY TOTAL (BTU/H)	COOLING CAPACITY TOTAL (BTU/H)	ELECTRICAL DATA				POWER HRT/100W	SOUND LEVEL HRT/100W	AIR FLOW CMH	AMP	REFRIGERATION TYPE	GROSS DIMENSION(M)		
				VOLTS	PHASE	HERTZ	WEIGHT (KG)						WIDTH	HEIGHT	DEPTH
	SU-01	10818	8530	220	1	50	12.5 37.5	780	38/16	Auto	J.8	R410a	896	335	317
	SU-02	20472	17090	220	1	50	18.5 55.5	1400	42/25	Auto	6.8	R410a	1123	354	394
	SU-03	27226	23002	220	1	50	18.5 55.5	2260	43/26	Auto	10.8	R410a	1123	354	394

NOTE :
CONTRACTOR IS RESPONSIBLE TO PROVIDE AND INSTALL THIS AIR CONDITIONER OR EQUIVALENT, BUT COOLING AND HEATING LOAD DO NOT LESS THAN THIS SCHEDULE

NOTE :
CONTRACTOR IS RESPONSIBLE TO PROVIDE AND INSTALL THIS AIR CONDITIONER OR EQUIVALENT, BUT COOLING AND HEATING LOAD DO NOT LESS THAN THIS SCHEDULE


WALL/WINDOW AXIAL FANS SCHEDULE (WF)									
UNIT NUMBER	AIR QUANTITY L/S	STATIC PRESSURE Pa	ELECTRICAL DATA				INTERLOCK WITH	DRIVE TYPE	WEIGHT (kg)
			WATT	VOLTS	PHASE	HERTZ			
EF-01	56	200	37	24	230	1	50	-	AXIAL
									1.7
									193A195

FIRE EXTINGUISHER (FE)							
TYPE	DIAMETER (mm)	HEIGHT (mm)	CAPACITY (kg)	APPROXIMATE FULL WEIGHT (kg)	WORKING TEMPERATURE RANGE	WORKING PRESSURE(bar)	TEST PRESSURE(bar)
STORED	175	587	9	13.1	-20 to +60 C	12	29
PRESSURE TYPE							



Ministry of Health and Family Welfare
Government of Punjab
Pakistan

MECHANICAL SCHEDULES

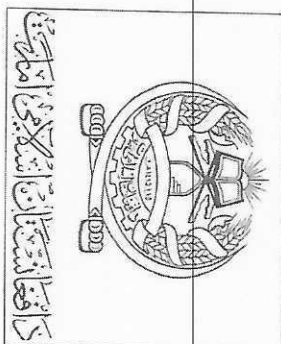

امارت اسلامی افغانستان

معاونیت مالی و اداری


ریاست طرح و دیزاین امور ساختمانی

نقشه های برق اعمار پسته خانه های تپید شرکت دولتی افغان پست

افغانستان



ریاست طرح و دیزاین
Directorate

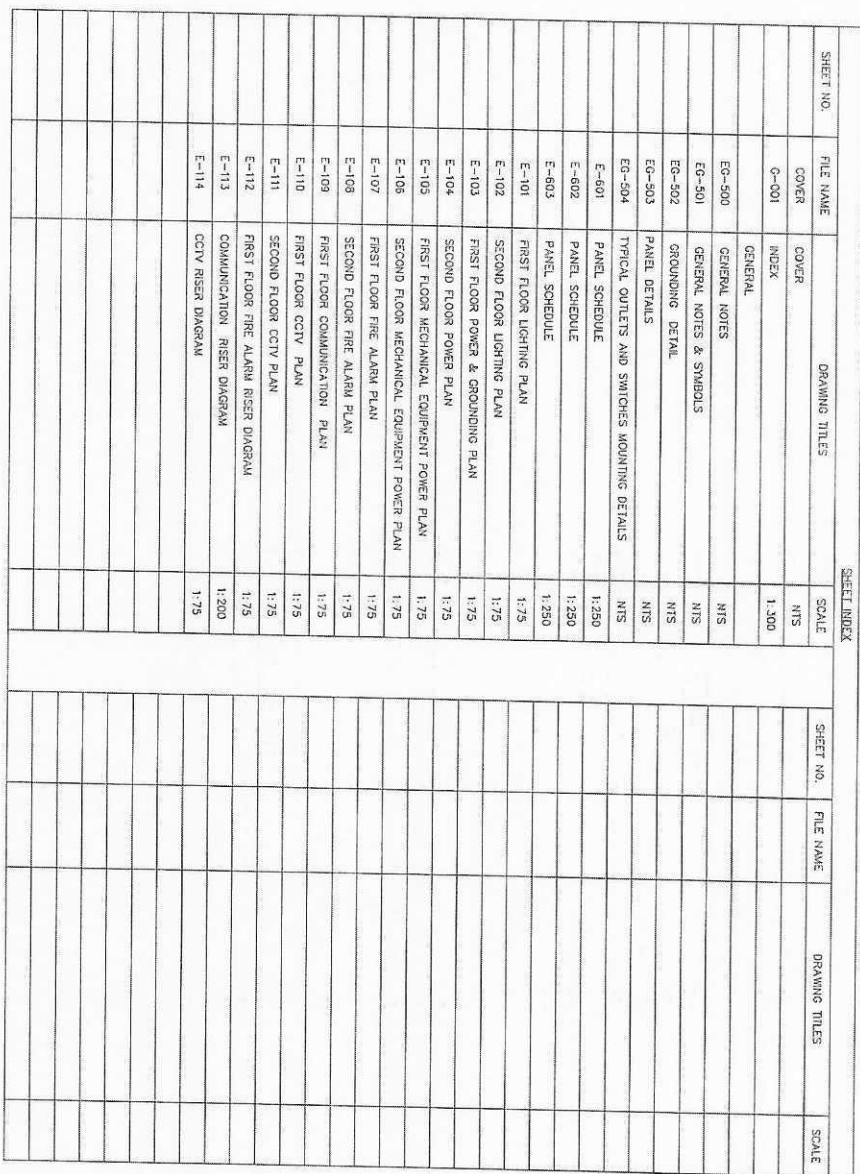

POST OFFICE BUILDING

2000
 1999
 1998

in Directorate

GENERAL NOTES:

ELECTRICAL NOTES

1. ALL WIRES SHALL BE INSTALLED INSIDE PVC CONDUITS, SCHEDULE 40 CONCEALED IN WALLS, FLOOR AND CEILINGS UNLESS OTHERWISE SPECIFIED.
2. EMERGENCY LIGHTS AND EXIT LIGHTS SHALL BE CONNECTED TO THE UN-SWITCHED PORTION OF THE AREA LIGHTING BRANCH CIRCUIT.
3. ALL WORKS AND INSTALLATIONS RELATED TO THE ELECTRICAL SYSTEMS SHALL BE DONE IN COORDINATION WITH THE PROJECT ELECTRICAL ENGINEER.
4. ALL ELECTRICAL DEVICES AND EQUIPMENT TO BE PROVIDED SHALL BE 220/240V, 50HZ.
5. ALL ELECTRICAL WORK SHALL BE DONE IN ACCORDANCE WITH THE NATIONAL ELECTRICAL CODE (NEC) AND ALL LOCAL CODES HAVING JURISDICTION. ALL EQUIPMENT, DEVICES AND MATERIAL SHALL BE IEC REQUIREMENT MANUFACTURED.
6. ELECTRICAL PLANS ARE DIAGRAMMATIC. DO NOT SCALE DIMENSIONS.
7. SEE REFLECTED CEILING PLAN FOR EXACT LOCATION OF LIGHT FIXTURES.
8. LIGHTING FIXTURES INSTALLED IN SUSPENDED CEILINGS SHALL BE SUPPORTED DIRECTLY FROM THE BUILDING STRUCTURE.
9. ALL EMPTY CONDUIT RUNS IN EXCESS OF 90 CM SHALL BE PROVIDED WITH A PULL WIRE OF FISH TAPE/CORD.
10. OPENINGS IN EXISTING BUILDING STRUCTURE FOR PASSAGE OF CONDUITS/CABLES SHALL NOT BE CUT UNTIL THE CONTRACTOR HAS ASKED FOR AND RECEIVED WRITTEN APPROVAL FROM THE ARCHITECT.
11. THE LIGHTING FIXTURES SHALL BE FINISHED AND INSTALLED IN ACCORDANCE WITH ALL ACCESSORIES (INCLUDING LAMPS) BY THE ELECTRICAL ENGINEER.
12. CONDUCTORS SHALL BE INSTALLED CONTINUOUS BETWEEN DEVICES WITH SPICES LOCATED ONLY IN JUNCTION BOXES.
13. CONDUCTORS SHALL BE OF SUFFICIENT LENGTH TO REACH THE FARTHEST TERMINAL IN PANELS.
14. PROVIDE AN UPDATED TYPE WRITTEN PANEL DIRECTORY IN EACH PANEL AFTER COMPLETION OF WORK.
15. PROVIDE CORD AND PLUG TO ALL ELECTRIC WATER HEATER AND TO PROVIDE RECEPTACLE TO MATCH THE SUPPLIED CORD AND PLUG.
16. COLOR CODES FOR THE PROJECT WILL BE IEC AND MUST BE COMPLIED WITH IN ELECTRICAL INSTALLATION.
17. MATERIAL AND EQUIPMENT INSTALLED UNDER THIS CONTRACT SHALL BE FOR THE APPROPRIATE APPLICATION AND INSTALLED IN ACCORDANCE WITH THE MANUFACTURER'S RECOMMENDATIONS.
18. MAJOR COMPONENTS OF THE SYSTEM SHALL HAVE THE MANUFACTURER'S NAME, ADDRESS, TYPE OR STYLE NUMBER, MANUFACTURING AND CATALOG NUMBER ON A NON-CORROSIVE AND NON HEAT SENSITIVE AND SECURELY ATTACHED TO THE EQUIPMENT. ALL EQUIPMENT DELIVERED AND PLACED IN STORAGE, PRIOR TO INSTALLATION, SHALL BE PROTECTED FROM THE WEATHER, HUMIDITY AND TEMPERATURE VARIATION DIRT AND DUST AND ANY OTHER CONTAMINANTS. ALL EQUIPMENT SHALL BE IN NEW CONDITION, UNDAUNAGED AND UNUSED.
19. THE PHRASE "P&X-M" ON CIRCUITS IN ELECTRICAL DRAWINGS SPECIFY THAT:
 - IN THE NUMBER OF THE CIRCUIT
 - P&X-M NUMBER OF THE PANEL/DISTRIBUTION BOARD THAT THE CIRCUIT IS ORIGINATE FROM.

EQUIPMENT SPECIFICATIONS

WIRING DEVICES

1. MOUNTING HEIGHT OF SWITCHES 1200mm AFF UNLESS OTHERWISE NOTED.
2. MOUNT HEIGHT OF RECEPTACLES AND TELEPHONE/DATA OUTLETS 450mm AFF UNLESS OTHERWISE NOTED.
3. MOUNT HEIGHT OF TELEPHONE TERMINAL CABINET (COM) 1800mm FROM THE TOP OF THE CABINET TO FLOOR.
4. MOUNT HEIGHT OF ELECTRICAL PANELS 1800mm A.F.F. TO THE TOP OF THE PANEL.
5. DATA CABLE SHALL BE CAT 5, 4 PAIRS
6. FOR EXACT LOCATION OF MECHANICAL EQUIPMENT REFER TO MECHANICAL DESIGN DRAWINGS.
7. THE GROUNDING RESISTANCE SHALL BE NO HIGHER THAN 25 OHMS EXCEPT IN THE GENERATOR UPS AND EQUIPMENT ROOM. SHALL BE 5 OHMS MEASURED MIN. OF 48 HRS AFTER RAINFALL. ADDITIONAL RODS SHOULD BE USED TO ACHIEVED THE REQUIRED RESISTANCE.
8. ALL EXTERNAL ELECTRICAL PVC CONDUIT ARE UNDER GROUND MIN AT 500mm.
9. ALL PANEL BOARDS SHALL BE RATED FOR A MINIMUM 25 KVA UNLESS OTHERWISE NOTED ON THE DRAWING.
10. SOCKETS (WATER PROOF) SHALL BE MOUNTED AT 1200mm AFF IN ALL WET/DAMP AREAS AND CONNECTED TO ROD CIRCUIT BREAKER. THE TRIP SETTING OF THE ROD CIRCUIT BREAKER SHALL BE 10mA OR LESS.
11. UNDER GROUND DISTRIBUTION SYSTEM WILL USE SCHEDULE 40 PVC CONDUIT. ROADWAYS AND HIGH TRAFFIC AREAS ENCASE IN CONCRETE.
12. ALL DIRECT BURIED PVC CONDUIT SHOULD BE SCHEDULE 80 RACEWAY.

1. MINIMUM SIZE OF THE CONDUIT SHALL BE 20MM PVC SCHEDULE 40 AND ALL INTERNAL SIZES SHALL BE CONCEALED.
2. PROVIDE FLEXIBLE CONDUIT FOR CONNECTIONS, AND FOR OTHER ELECTRICAL EQUIPMENT CONDITIONS WHERE SHIELDING, VIBRATION, 1800MM MAXIMUM LENGTH, PROVIDE JUNCTION BOXES FOR CONNECTION OF MOTOR AND FOR OTHER ELECTRICAL EQUIPMENT WHERE SUBJECT TO MOVEMENT AND VIBRATION WHERE SUBJECT TO ONE OR MORE OF THE FOLLOWING CONDITIONS UNLESS NOTED OTHERWISE:
 - MOIST AND HUMID ATMOSPHERE WHERE CONDENSATE CAN BE EXPECTED TO ACCUMULATE.
 - CORROSIVE ATMOSPHERE.
 - SUBJECT TO DRIPPING OIL, GREASE OR WATER.
3. ALL METAL CONDUITS SHALL BE GROUNDED PER NEC. CONDUITS ENTERING THE OUTLET BOXES, PANEL, CABINETS ETC. MUST BE FITTED WITH A DOUBLE LOCKOUT AND BUSHING.

WIRES AND CABLES

1. ALL WIRE AND CABLE SHALL BE COPPER WITH THIN/TWAIN INSULATION AND ALL WIRE SIZES ARE BASED ON COPPER CONDUCTORS WITH 75°C INSULATION UNLESS INDICATED OTHERWISE. ALL CONNECTORS MUST BE LISTED FOR 75°C.
2. CONDUCTORS INSTALLED UNDERGROUND OR IN THE WET LOCATIONS SHALL BE SUITABLE FOR WET LOCATIONS PER NEC.
3. ALL WIRE SHALL BE SINGLE CORE.
4. MINIMUM SIZE OF CONDUCTOR SHALL BE 2.5 SQ. MM.
5. CONDUCTOR 4 SQ. MM AND SMALLER SHALL BE SOLID. CONDUCTOR 6 SQ. MM AND LARGER SHALL BE STRANDED.

PANEL BOARDS

1. PANEL BOARD BUS BARS SHALL BE COPPER.
2. PANEL BOARD ENCLOSURES - PROVIDE MANUFACTURED SHEET METAL, COIL-GLAUC, GUTTERS PROVIDE FRONTS WITH LATCHES AND DOOR CLAMPS AS INDICATED CONCEALED PIANO DOOR HINGES AND DOOR SWINGS AS INDICATED. EQUIPMENT WITH INTERIOR CIRCUIT DIRECTORY FRAME AND CARD WITH CLEAR PLASTIC COVERING. PROVIDE BAKED GRAY ENAMEL FINISH OVER A RUST INHIBITOR COATING. DESIGN ENCLOSURES FOR NEEDED MOUNTING. PROVIDE ENCLOSURES WHICH ARE FABRICATED BY SAME MANUFACTURER AS PANEL BOARDS WHICH MATE AND MATCH PROPERLY WITH PANEL BOARD TO BE ENCLOSED.
3. CABINETS FOR DISTRIBUTION PANELS SHALL HAVE 8 cm OF GUTTER SPACE ON ALL SIDES AROUND PANEL BOARDS AND LIGHTING PANELS.
4. ALL PANEL BOARDS SHALL BE EQUIPPED WITH COMMON KEY LOCKS.
5. PROVIDE MINIMUM OF ONE KEY PER PANEL.
6. NEW PANEL, BOXES SHALL BE AS INDICATED (19) SPACES, MOULDED CASE CIRCUIT BREAKERS AND COPPER BUS BARS CIRCUIT BREAKERS AND INTERIORS SHALL BE OF THE SAME MANUFACTURER. THE PANEL BOARD SHALL COMPLY WITH ALL APPLICABLE STANDARDS.

ELECTRICAL BOXES AND FITTINGS

1. ALL BOXES AND FITTINGS SHALL BE PLASTIC BOXES.
2. JUNCTION AND PULL BOXES PROVIDE PLASTIC JUNCTION AND PULL BOXES.
3. PROVIDE WEATHERPROOF OUTLETS FOR INTERIOR AND EXTERIOR LOCATIONS EXPOSED TO WEATHER OR MOISTURE.

FIRE ALARMS

1. PROVIDE FIRE ALARM SYSTEM ON DESIGN-BUILD DRAWING.
2. ALL DEVICES AND EQUIPMENT FOR THIS SYSTEM SHALL CONFORM TO THE APPLICABLE SECTIONS OF NATIONAL FIRE PROTECTION ASSOCIATION (NFPA 72 AND 90A).
3. THE INSTALLATION SHALL BE IN ACCORDANCE WITH ALL REQUIREMENTS OF NFPA 72, THE NATIONAL ELECTRICAL CODE (NEC), AND AED REQUIREMENTS.
4. CONDUCTORS FOR THE SYSTEM SHALL BE THOROUGHLY TESTED BY THE CONTRACTOR FOR PROPER INTERFACING OF ALL COMPONENTS.
5. ALL WIRING FOR THE FIRE DETECTION AND ALARM SYSTEM SHALL BE RUN IN CONDUIT BY THE CONTRACTOR. ALL CONDUIT, DEVICE MOUNTING BOX COVERS SHALL BE PAINTED RED BY THE CONTRACTOR. JUNCTION BOXES, JUNCTION IDENTIFICATION, ALL CONDUIT, DEVICE MOUNTING BOXES, JUNCTION BOXES, AND PANELS SHALL BE SECURELY FASTENED BY THE CONTRACTOR WITH APPROPRIATE FITTINGS TO INSURE A POSITIVE GROUND THROUGHOUT THE ENTIRE SYSTEM.
6. ALL CONNECTIONS TO PANELS, DEVICES, AND DETECTORS SHALL BE MADE WITH GRAMP TYPE SPARE TERMINAL CONNECTORS. SPICES IN STATION CIRCUITS SHALL BE MADE ONLY IN JUNCTION BOXES AND SHALL BE CRIMP CONNECTED.
7. ALL WIRING SHALL BE CHECKED AND TESTED BY THE CONTRACTOR TO INSURE THE SYSTEM IS FREE FROM GROUNDS, OPENS, AND SHORTS.



AFGHAN POST TYPICAL JOINT OFFICE
ALL PROVINCE OF AFGHANISTAN
POST OFFICE BUILDING
GENERAL NOTES



LEGENDS

LEGENDS

RECEPTACLES:

	SINGLE RECEPTACLE
	SINGLE RECEPTACLE WITH FLOOR
	SURFACE RECEPTACLE
	SURFACE RECEPTACLE WITH FLOOR

ELECTRICAL EQUIPMENTS:

	CIRCUIT BREAKER FOR 220V-240V, 120A
--	-------------------------------------

GROUNDING AND LIGHTNING:

	GROUNDING ROD 2M, 20MM
	ELECTRICAL DISCHARGE CONDUCTOR
	GROUNDING

PANEL BOARD:

	MAIN DISTRIBUTION PANEL (MDF)
	SUB DISTRIBUTION PANEL (SDP)
	MAIN DISTRIBUTION PANEL (MDF)
	SUB DISTRIBUTION PANEL (SDP)
	MAIN DISTRIBUTION PANEL (MDF)
	SUB DISTRIBUTION PANEL (SDP)
	MAIN DISTRIBUTION PANEL (MDF)
	SUB DISTRIBUTION PANEL (SDP)

	GROUND
	NEUTRAL
	PHASE A
	PHASE B
	PHASE C
	EARTH

TELECOMMUNICATIONS:

	TELEPHONE WALL RECEPTACLE
	DATA WALL RECEPTACLE
	WIRELESS ACCESS POINT
	TELEVISION

FIRE PROTECTION:

	MULTI STATION SMOKE DETECTOR
	MANUAL FIRE STATION
	ALARM FIRE ALARM SYMBOL
	SMOKE
	FIRE ALARM CONTROL PANEL WITH POWER SUPPLY & BATTERY BACK

LIGHT FIXTURE SCHEDULE

FIXTURE SYMBOLS	DESCRIPTION	NUMBER AND TYPE OF LAMPS	VOLTAGE	MOUNTING
	EMERGENCY LED LIGHTING FIXTURE WALL MOUNTED 24H BATTERY 8 HOURS RATING ELECTROSTATIC POWDER COATED METAL HIGH EFFICIENCY SMD LED	1x5 W, LED	(220-240) V, 19, 50Hz	WALL MOUNTED
	RAL 9000 ELECTROSTATIC POWDER COATED SHEET METAL, FROSTED GLASS LONG LIFE, LOW POWER LOSS CONVERTER WITH CONSTANT CURRENT, COMPATIBLE WITH ENEC STANDARD	24 W, LED TYPE 4000K	(220-240) V, 19, 50Hz	SURFACE MOUNTED
	ELECTROSTATIC POWDER COATED SHEET METAL, UV STABILIZED DIFFUSER 800X600MM LED PANEL LIGHT DIFFUSER COVER, IP44, WORKING TEMPERATURE -30 UP TO +50 C	1x35 W, LED TYPE 7000-7500K	(220-240) V, 19, 50Hz	SURFACE MOUNTED
	MIRROR LIGHT FIXTURE WITH FROSTED DIFFUSER, LED T7PE, 2700K-5000K	1x8W, LED	(220-240) V, 19, 50Hz	PENDANT MOUNTED
	WATER PROOF LED LIGHTING FIXTURE, TEMPERATURE (K) IS 4000	14 W, LED	(220-240) V, 19, 50Hz	SURFACE MOUNTED
	WALL MOUNTED, OUTDOOR GLP, LED LIGHTING FIXTURE	1 x 7 W, LED	(220-240) V, 19, 50Hz	WALL MOUNTED
	MOTION SENSOR LAMP ELECTROSTATIC POWDER COATED SHEET METAL, FROSTED GLASS LONG LIFE, LOW POWER LOSS CONVERTER WITH CONSTANT CURRENT, COMPATIBLE WITH ENEC STANDARD	18 W, LED TYPE 4000K	(220-240) V, 19, 50Hz	SURFACE MOUNTED
	WATER PROOF LED LIGHTING FIXTURE, TEMPERATURE (K) IS 4000	26 W, LED	(220-240) V, 19, 50Hz	SURFACE MOUNTED

SWITCHES:

	SINGLE POLE SWITCH, 220V, 50Hz, 15A, MOUNTED AT 1500mm AFT
	THREE WAY SWITCH, 220V, 50Hz, 15A, MOUNTED AT 1200mm AFT
	FOUR WAY SWITCH, 220V, 50Hz, 15A, MOUNTED AT 1500 AFT
	DIMMER SWITCH, 220V, 50Hz, 15A, MOUNTED AT 1200 AFT
	MOTOR SWITCH, SINGLE OR THREE PHASE, - A, 220/240V
	DISCONNECT SWITCH, 50Hz, MOUNTED AT 1200mm AFT
	SINGLE BREAK SWITCH, 240V, - A, 25Hz

GENERAL NOTES AND SYMBOLS

AFGHAN POST TYPICAL POST OFFICE
ALL PROVINCE OF AFGHANISTAN

POST OFFICE BUILDING
GENERAL NOTES AND
SYMBOLS



Ministry of Public Works and Urbanization

Ministry of Public Works and Urbanization

LEGENDS


RECEPTACLES:

[illegible][illegible]

UNLESS OTHERWISE NOTED:
DOOR -
V - VOLT


WP	-	WEATHER/WATER PROOF
PC	-	PHOTOCELL

1000


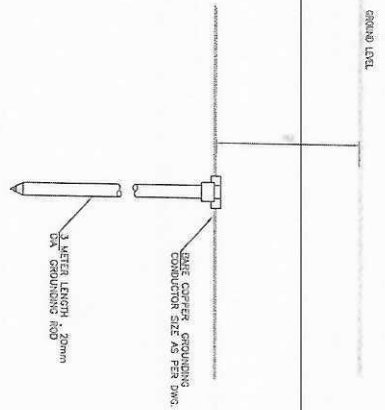


01 GROUND ROD INSTALLATION DETAIL
REF. SCALE: NTS

1. A GROUNDING ELECTRODE SYSTEM THAT USES THE METAL FRAME OF A BUILDING SHALL BE USED AS A GROUNDING ELECTRODE.
2. BONDING JUNCTIONS FOR GROUNDING SHALL BE (35MM) BURED AT DEPTH OF (75MM)
3. OTHER BONDING JUNCTIONS SHALL HAVE THE SAME SIZE OF THE GROUND CONDUCTOR FOR MIP
4. THIS DETAIL IS ONLY FOR MAIN DISTRIBUTION BONDING PANELS DOES NOT NEED MAIN BONDING JUNCTION

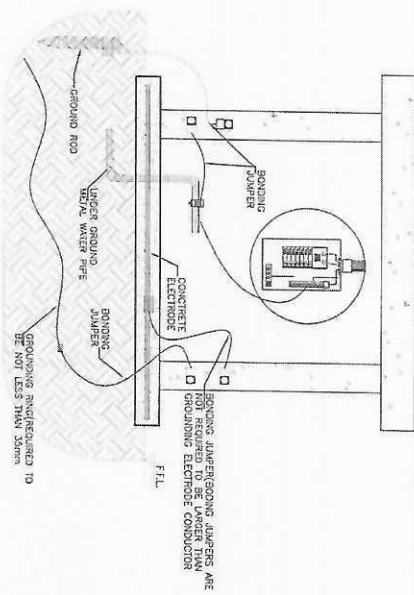

02 GROUNDING CABLE LUGS
REF. SCALE: NTS

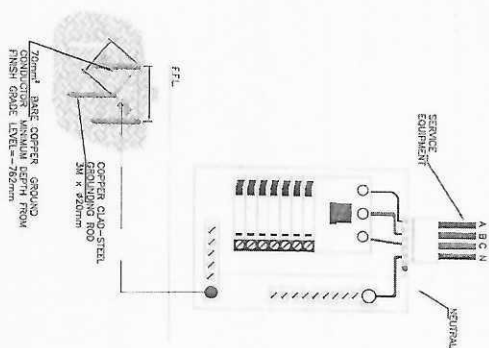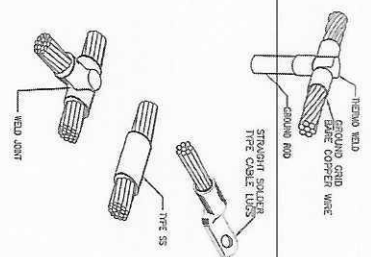

04 TYPICAL STRUCTURAL BONDING DETAIL
REF. SCALE: NTS



AFGHAN POST TYPICAL POST OFFICE
ALL PROVINCE OF AFGHANISTAN

POST OFFICE BUILDING




Sheet
No. 1

in Directorate

01 PANEL BOARD MOUNTING DETAILS

REF:


SCALE: NTS

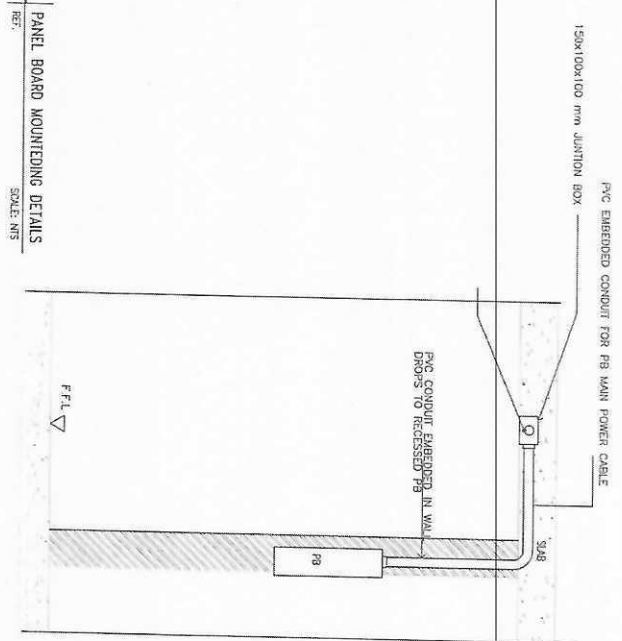

02 SERVICE ENTRANCE DETAIL

REF:


SCALE: NTS

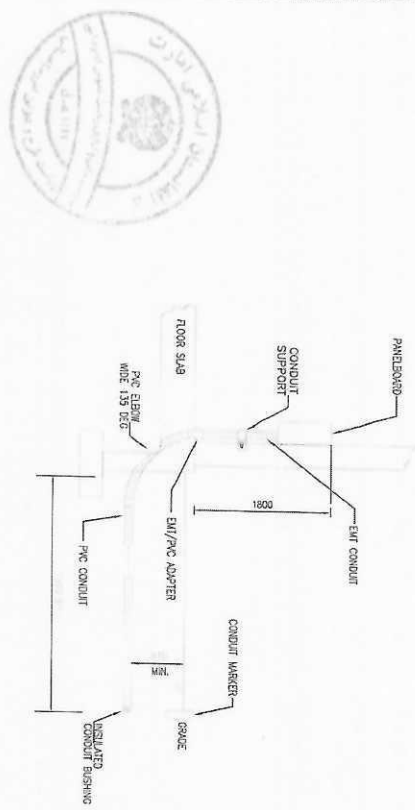

03 PANEL MOUNTING DETAILS

REF:

SCALE: WS

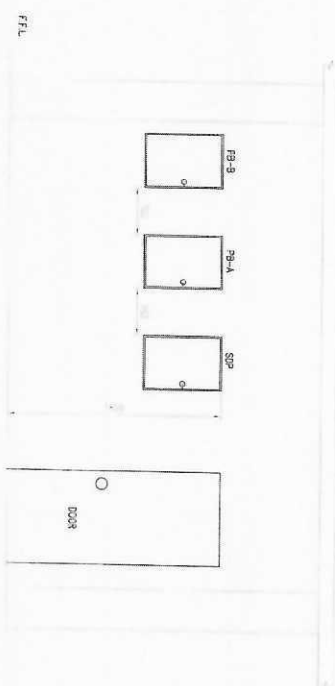

AFGHAN POST TYPICAL POST OFFICE
ALL PROVINCE OF AFGHANISTAN


POST OFFICE BUILDING
PANEL BOARD DETAIL

Sheet
Reference
N/A


د افغانستان د پوښتنې
د پوښتنې د پوښتنې
د پوښتنې د پوښتنې

GENERAL NOTES:
ALL DIMENSIONS ARE IN MILLIMETER
ALL CONCEALED CONDUITS ARE PVC TYPE
ALL EXPOSED CONDUITS ARE PVC TYPE.


NOTE: LOCATION OF THE CONDUIT BEING THE FIRST SWITCH SHALL BE 100mm FROM THE DOOR OPENING.

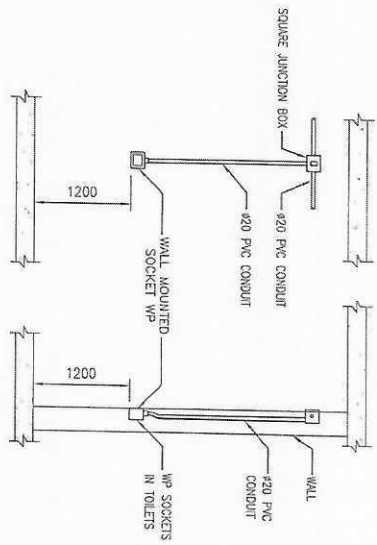


01 GENERAL INSTALLATION DETAIL FOR
RECESSED MOUNTED SOCKET IN TOILETS
SCALE: NTS

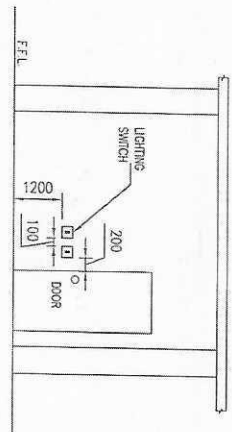


02 SWITCH MOUNTING DETAILS
SCALE: NTS

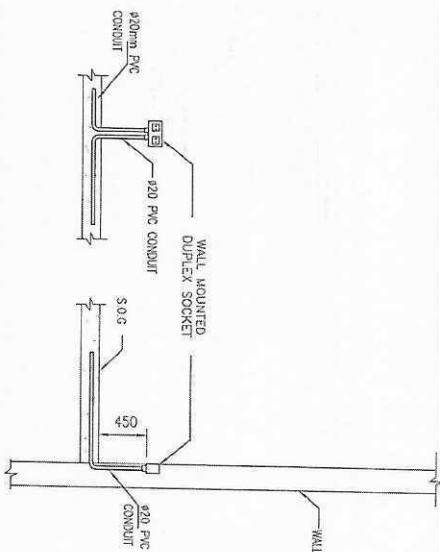


03 GENERAL INSTALLATION DETAIL FOR RECESSED
SOCKET (CONDUIT EMBEDDED IN SLAB)
SCALE: NTS

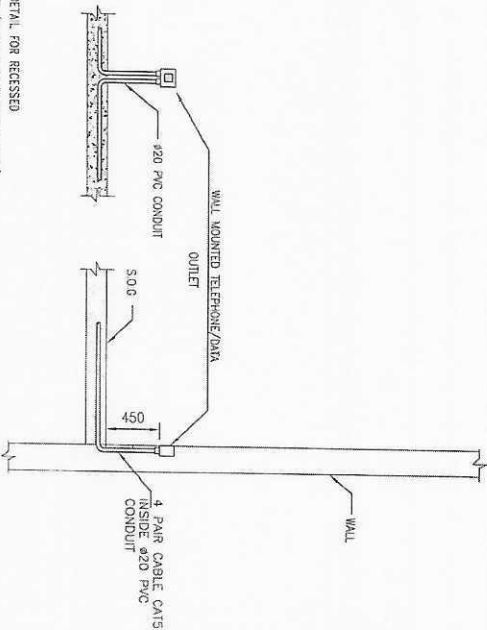

04 GENERAL INSTALLATION DETAIL FOR RECESSED
TELEPHONE/ DATA OUTLET (CONDUIT EMBEDDED IN SLAB)
SCALE: NTS

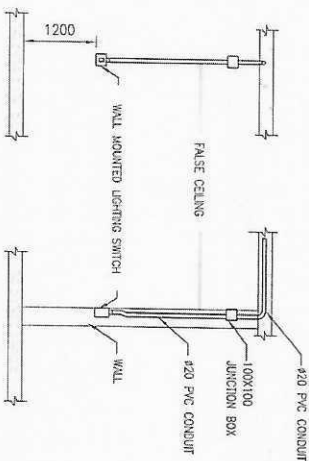

05 GENERAL INSTALLATION DETAIL FOR
LIGHT SWITCH (CONCEALED CONDUIT)
SCALE: NTS

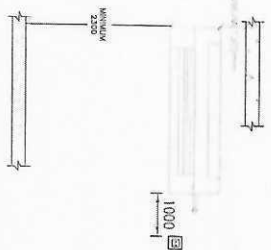

06 SPLIT UNIT INSTALLATION
SCALE: NTS


AFGHAN POST TYPICAL POST OFFICE
ALL PROVINCE OF AFGHANISTAN

POST OFFICE BUILDING



in Directorate

ROOM NUMBERING SCHEDULE	
NO	USAGE
S01	HALL
S02	KITCHEN STORAGE
S03	KITCHEN
S04	ELECTRICAL ROOM
S05	TOILETS

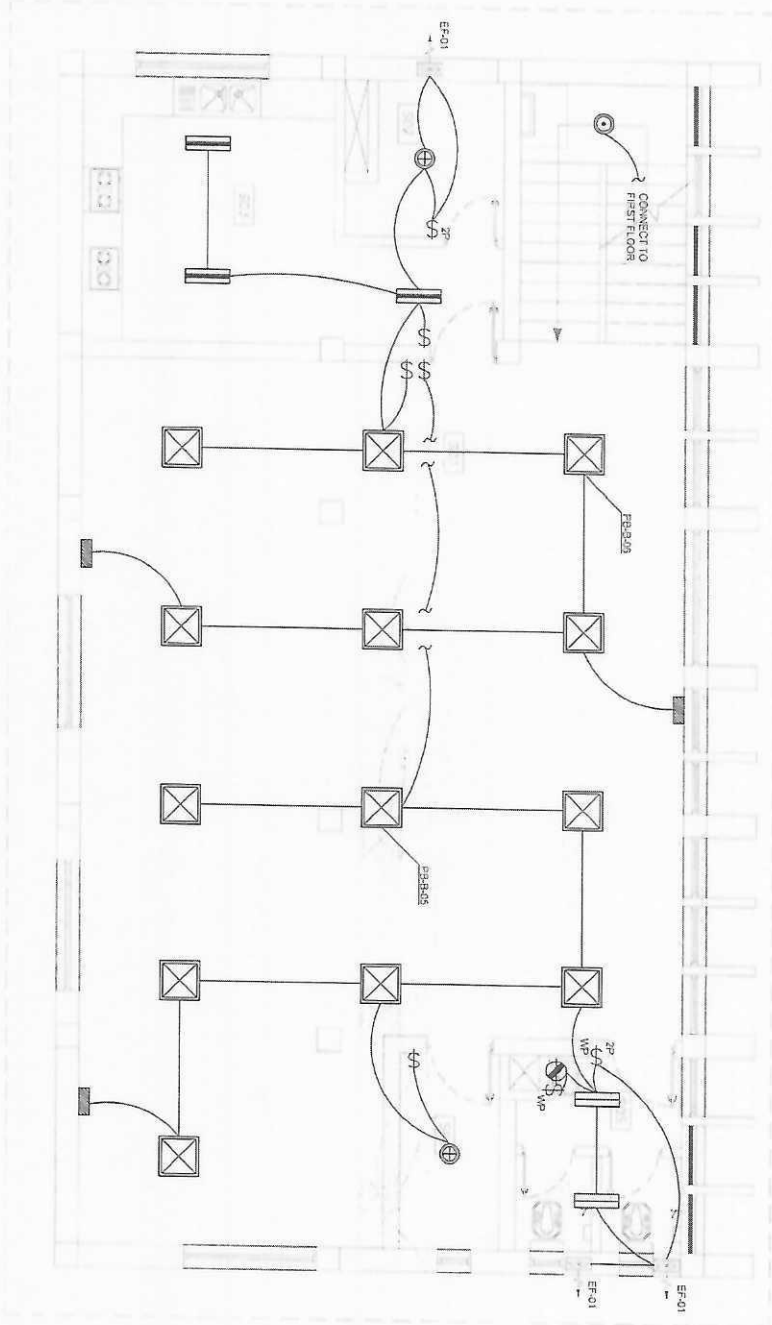

01	SECOND FLOOR LIGHTING PLAN	SCALE: 1/8" = 1'-0"
----	----------------------------	---------------------

AFGHAN POST TYPICAL POST OFFICE
ALL PROVINCE OF AFGHANISTAN


POST OFFICE BUILDING
SECOND FLOOR LIGHTING PLAN

See:
Bibliography

1

ROOM NUMBERING SCHEDULE	
NO	USAGE
F01	INFORMATION DESK
F02	MALE MAIL
F03	MALE OFFICE WITH BANK
F04	MALE TOILET
F05	ELECTRICAL ROOM
F06	TECHNICAL ROOM
F07	FEMALE OFFICE
F08	FEMALE TOILET
F09	OFFICE MANAGEMENT
F10	STAIR

- NOTE
- 1 MIN 70mm² BARE COPPER GROUND CONDUCTOR MINIMUM DEPTH FROM FINISH GRADE LEVEL = 762mm
 - 2 COPPER CLAD-STEEL GROUNDING ROD 3m x Ø 20mm
 - 3 GROUNDING ELECTRODE CONDUCTOR, CHECK PANEL SCHEDULE FOR SIZE

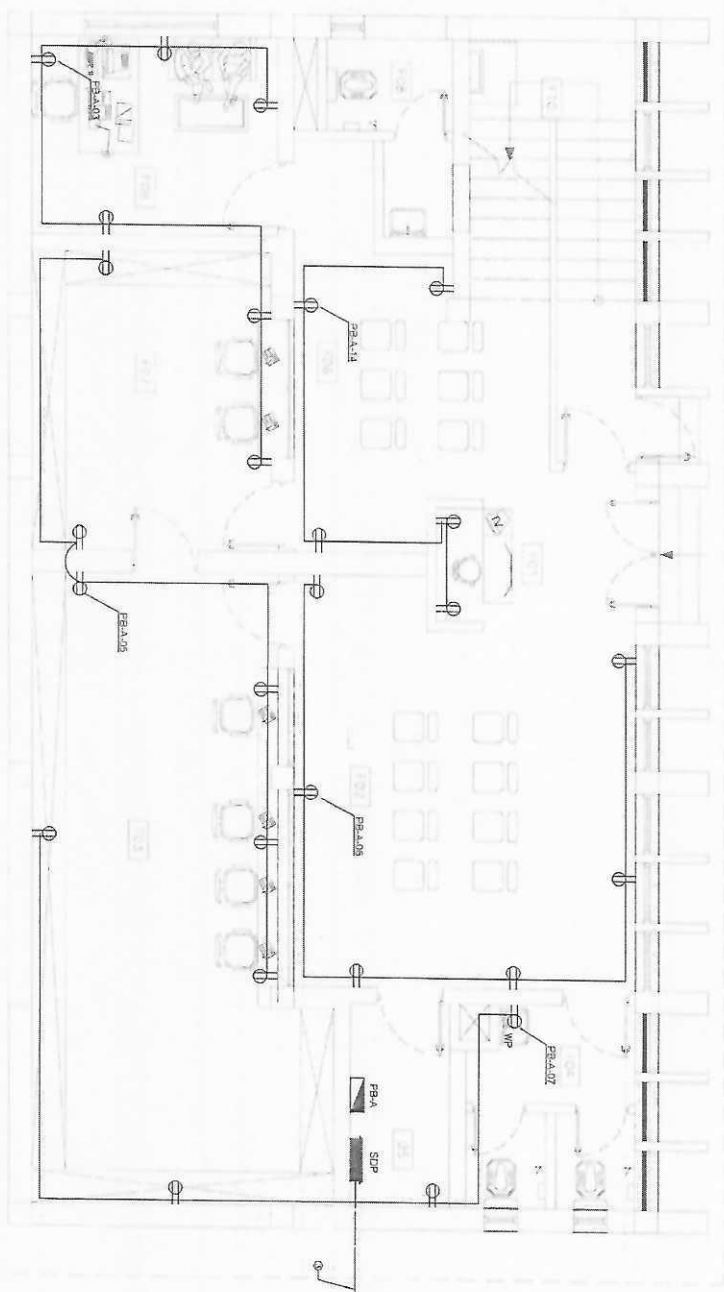

01 FIRST FLOOR POWER PLAN
SCALE: 1/8"




AFGHAN POST TYPICAL POST OFFICE
ALL PROVINCE OF AFGHANISTAN

POST OFFICE BUILDING
FIRST FLOOR POWER PLAN

رئاست امنیت ملی
Min Directorate

ROOM NUMBERING SCHEDULE	
NO	USAGE
S01	HALL
S02	KITCHEN STORAGE
S03	KITCHEN
S04	ELECTRICAL ROOM
S05	TOILETS

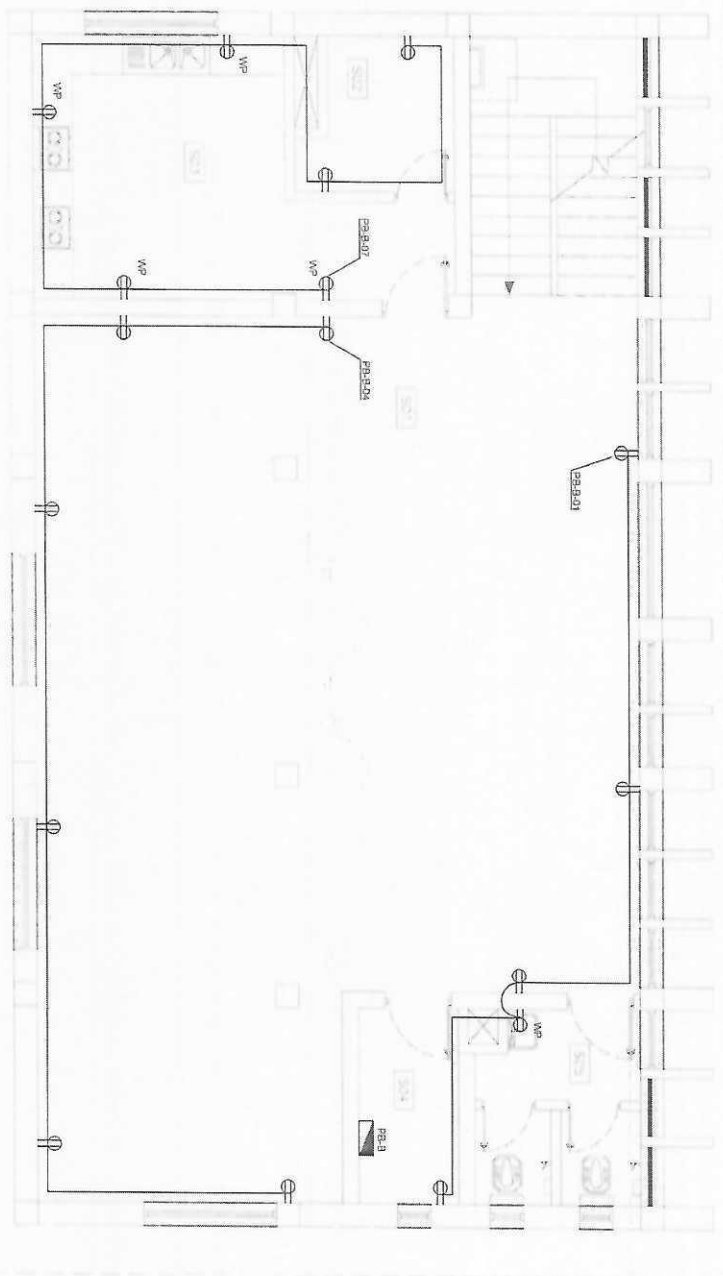

01 SECOND FLOOR POWER PLAN



Designed by: [Signature]
 Checked by: [Signature]
 Date: [Date]

No. of Sheets: 1
 Sheet No.: 1
 Date: 2008-12-12


Drawn by: [Signature]
 Checked by: [Signature]
 Date: 2008-12-12

AFGHAN POST TYPICAL ST. FLOOR
 ALL PROVINCE OF AFGHANISTAN

POST OFFICE BUILDING
 SECOND FLOOR POWER PLAN

ریاست
 in Directorate

ROOM NUMBERING SCHEDULE	
NO	USAGE
F01	INFORMATION DESK
F02	MALE HALL
F03	MALE OFFICE WITH BANK
F04	MALE TOILET
F05	ELECTRICAL ROOM
F06	FEMALE HALL
F07	FEMALE OFFICE
F08	FEMALE TOILET
F09	OFFICE MANAGEMENT
F10	STAIRS

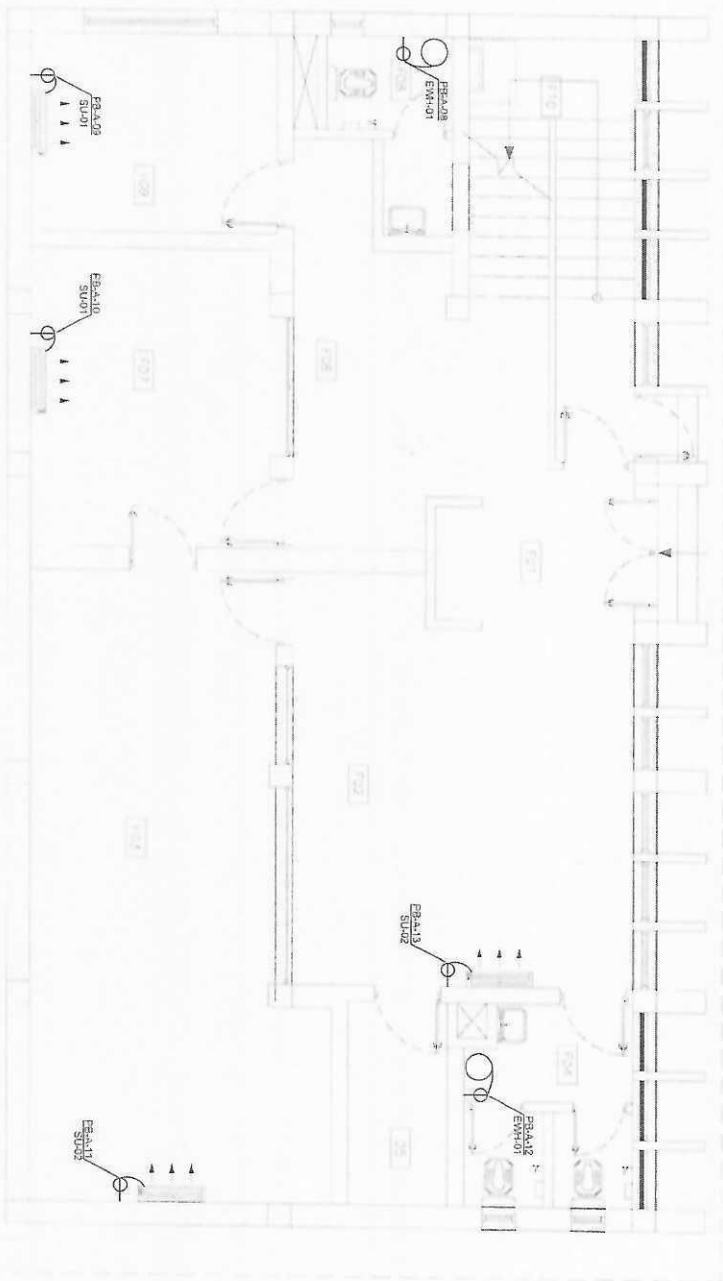

01 EQUIPMENT POWER PLAN
SCALE: 1/8"

تعداد کابل ها
تعداد کابل ها
تعداد کابل ها

تعداد کابل ها
تعداد کابل ها
تعداد کابل ها

تعداد کابل ها
تعداد کابل ها
تعداد کابل ها

تعداد کابل ها
تعداد کابل ها
تعداد کابل ها

تعداد کابل ها
تعداد کابل ها
تعداد کابل ها

تعداد کابل ها
تعداد کابل ها
تعداد کابل ها


تعداد کابل ها
تعداد کابل ها
تعداد کابل ها

AFGHAN POST TYPICAL POST OFFICE
ALL PROVINCE OF AFGHANISTAN



رئیس‌استاد
Directorate

ROOM NUMBERING SCHEDULE	
NO	USAGE
S01	HALL
S02	KITCHEN STORAGE
S03	KITCHEN
S04	ELECTRICAL ROOM
S05	TOILETS

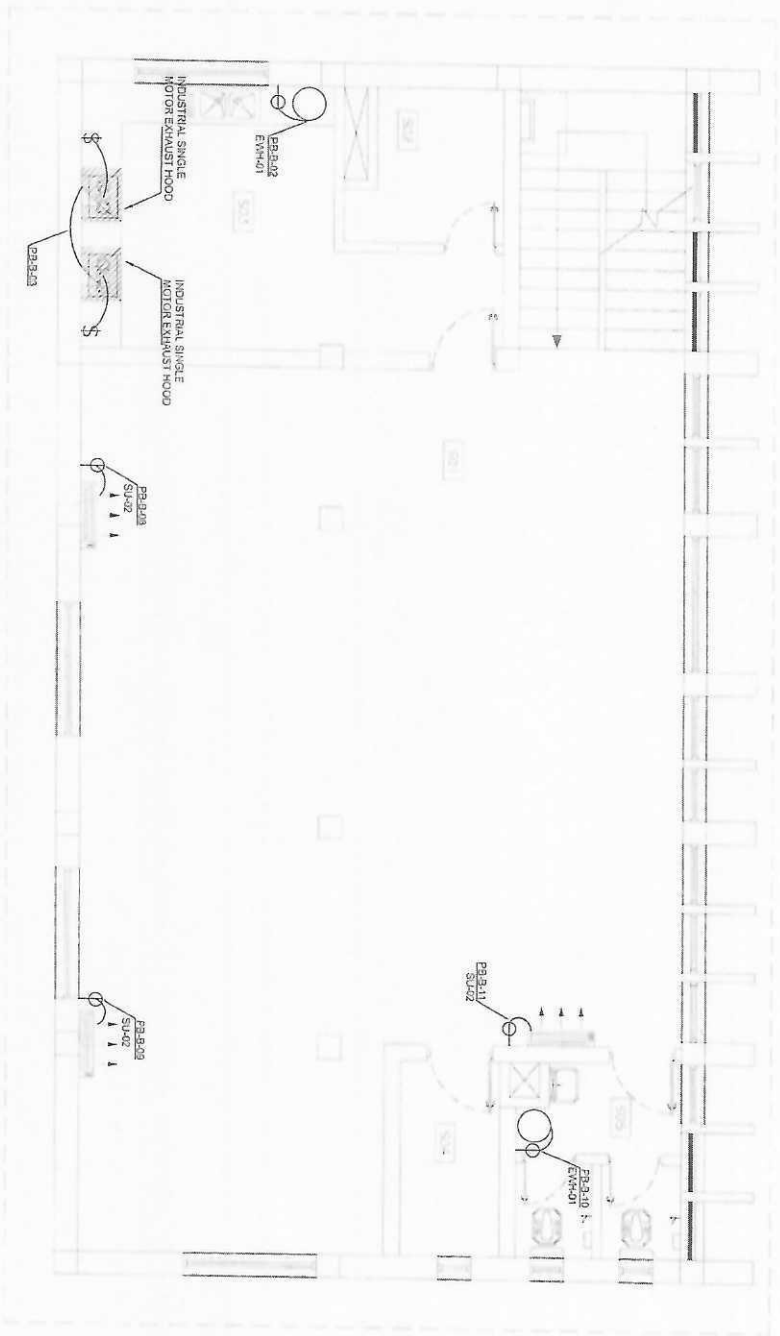

01 EQUIPMENT POWER PLAN
S02, S03, S04, S05, S06

د افغانستان د عامې اوسیدو وزارت
د کورنیو کورنیو وزارت
د کورنیو کورنیو وزارت

Designed by: [Signature]
Checked by: [Signature]
Approved by: [Signature]

[Signature]

No. of Sheets: 1
Sheet No: 1

Date: 2008-02-22


Checked by: [Signature]
Checked by: [Signature]
Checked by: [Signature]

AFGHAN POST TYPICAL POST OFFICE
ALL PROVINCE OF AFGHANISTAN
POST OFFICE BUILDING
SECOND FLOOR MECHANICAL
EQUIPMENT POWER PLAN

Scale: 1/4" = 1'-0"

د افغانستان د عامې اوسیدو وزارت
د کورنیو کورنیو وزارت
د کورنیو کورنیو وزارت

ROOM NUMBERING SCHEDULE	
NO	USAGE
F01	INFORMATION DESK
F02	MALE HALL
F03	MALE OFFICE WITH BANK
F04	MALE TOILET
F05	ELECTRONIC ROOM
F07	FEMALE OFFICE
F08	FEMALE TOILET
F09	OFFICE MANAGEMENT
F10	STAIR

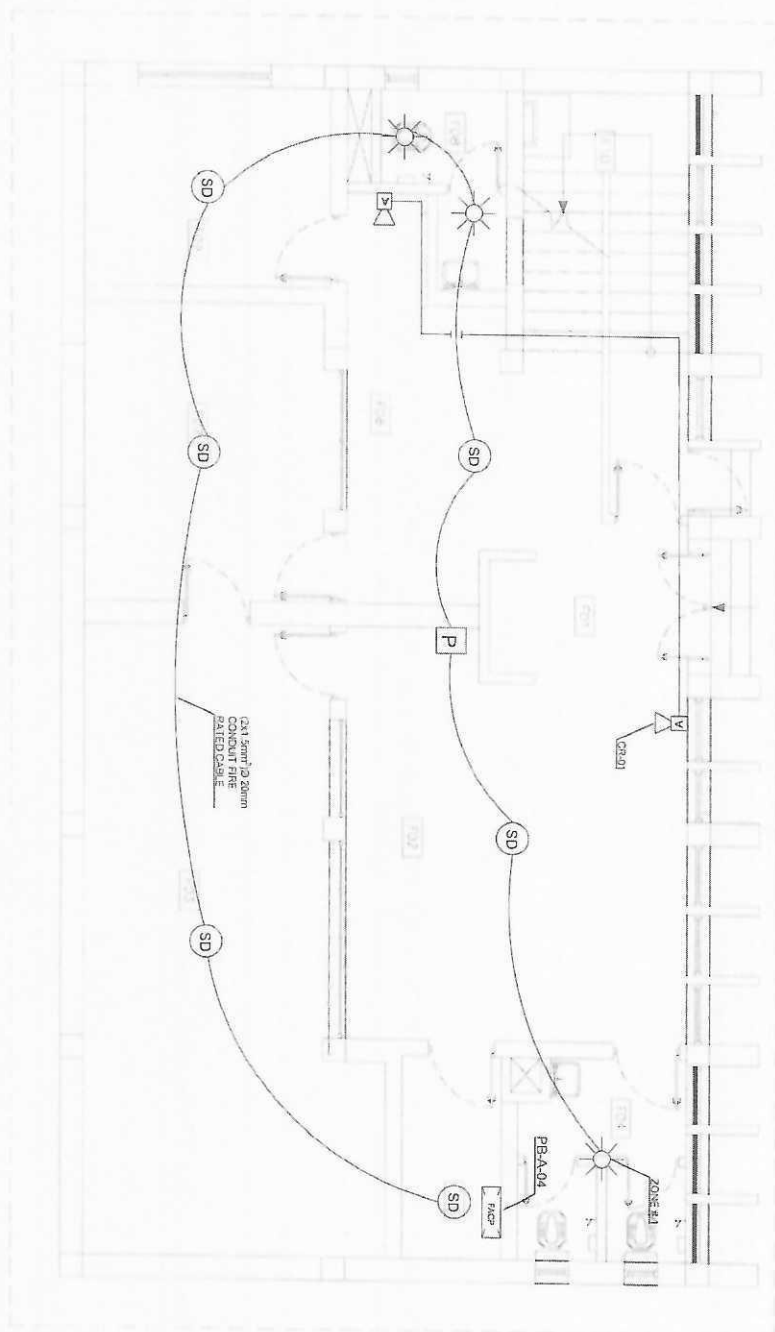

01 FIRST FLOOR FIRE ALARM PLAN

Scale: 1:50

AFGHAN POST TYPICAL POST OFFICE

ALL PROVINCE OF AFGHANISTAN


POST OFFICE BUILDING

FIRST FLOOR FIRE ALARM PLAN



Min Directorate

ROOM NUMBERING SCHEDULE	
NO	USAGE
F01	INFORMATION DESK
F02	MALE HALL
F03	MALE OFFICE WITH BANK
F04	MALE OFFICE
F05	RESTROOM ROOM
F06	FEMALE HALL
F07	FEMALE OFFICE
F08	FEMALE TOILET
F09	OFFICE MANAGEMENT
F10	STAIR

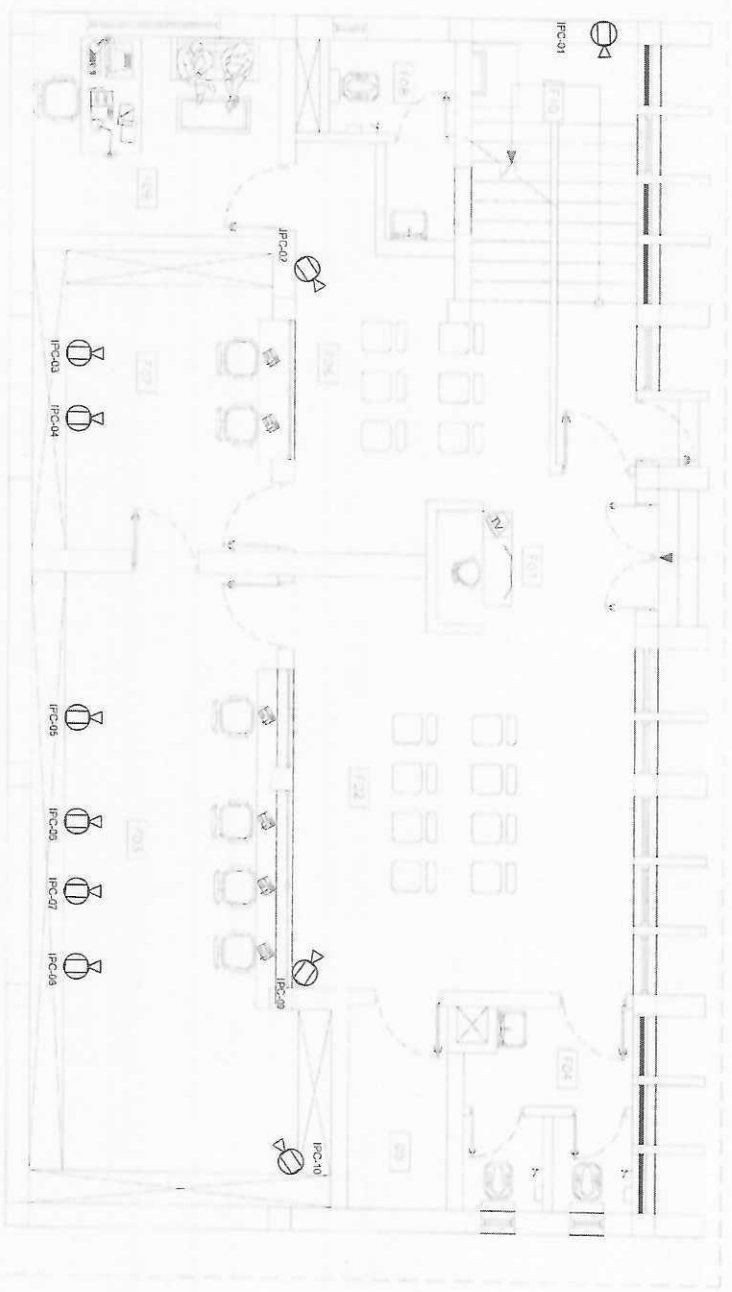

01 FIRST FLOOR CCTV PLAN

د افغانستان د پولیسو د وزارت
د امنیت د وزارت
د امنیت د وزارت
د امنیت د وزارت

Design by: [Signature]
Drawing: [Signature]
Scale: 1:100
Date: 2020-01-01


AFGHAN POST TYPICAL POST OFFICE
ALL PROVINCE OF AFGHANISTAN

POST OFFICE BUILDING
FIRST FLOOR CCTV PLAN



د افغانستان د پولیسو د وزارت
د امنیت د وزارت
د امنیت د وزارت
د امنیت د وزارت

ROOM NUMBERING SCHEDULE	
NO	USAGE
S01	HALL
S02	KITCHEN STORAGE
S03	KITCHEN
S04	ELECTRICAL ROOM
S05	TOILETS

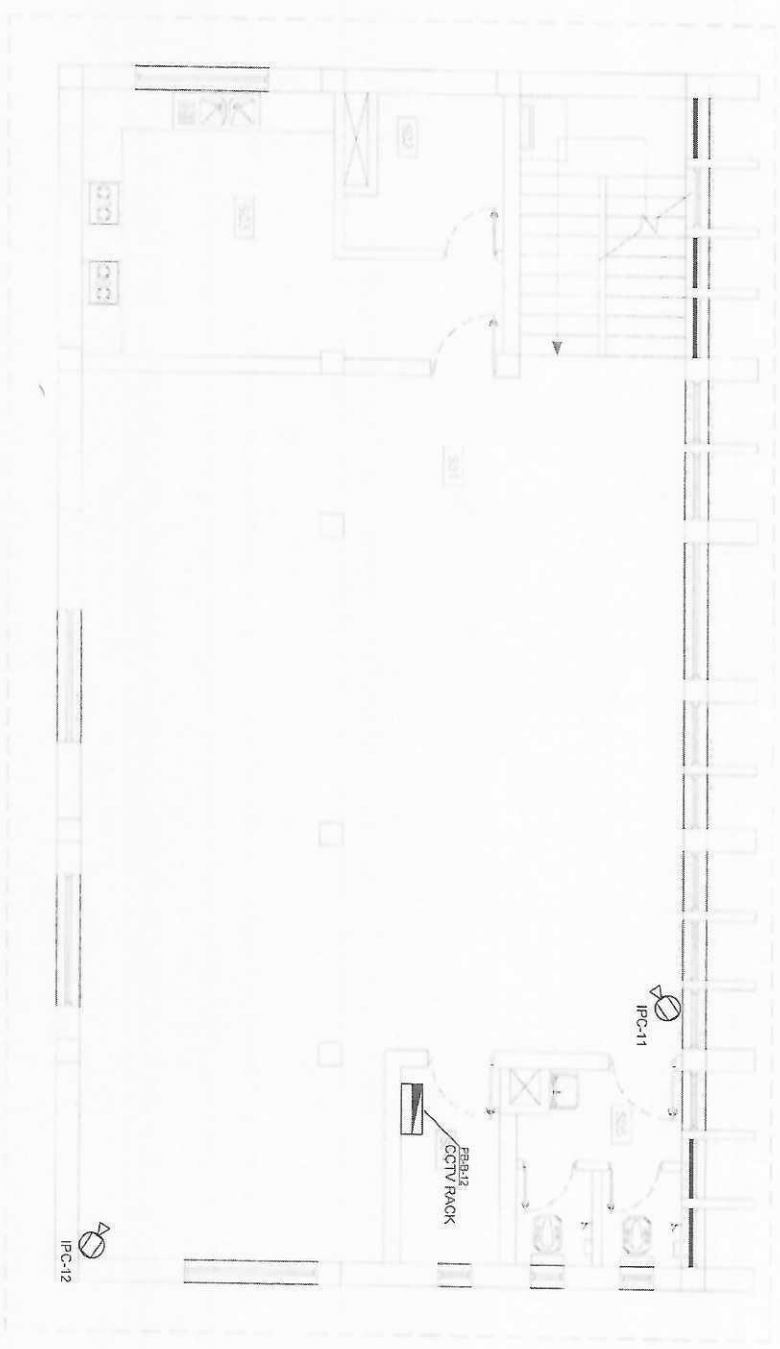

01 SECOND FLOOR CCTV PLAN



د افغانستان د دفاع او امنیت وزارت
د ملي امنیت د وزارت
د دفاع او امنیت د وزارت
د دفاع او امنیت د وزارت

Designed by: [Name]
Drawing: [Name]
Scale: 1:100
Date: [Date]

Handwritten signature and initials.

No	Description	Unit	Quantity	Unit Price	Total Price
1	Construction	sqm	2000	100	200000
2	Interior	sqm	1000	50	50000
3	Exterior	sqm	500	20	10000
4	Roof	sqm	200	10	2000
5	Foundation	sqm	100	5	500

AFGHAN POST TYPICAL POST OFFICE
ALL PROVINCE OF AFGHANISTAN




POST OFFICE BUILDING
SECOND FLOOR CCTV PLAN

in Directorate



01 FIRE ALARM RISER DIAGRAM
SCALE 1:3

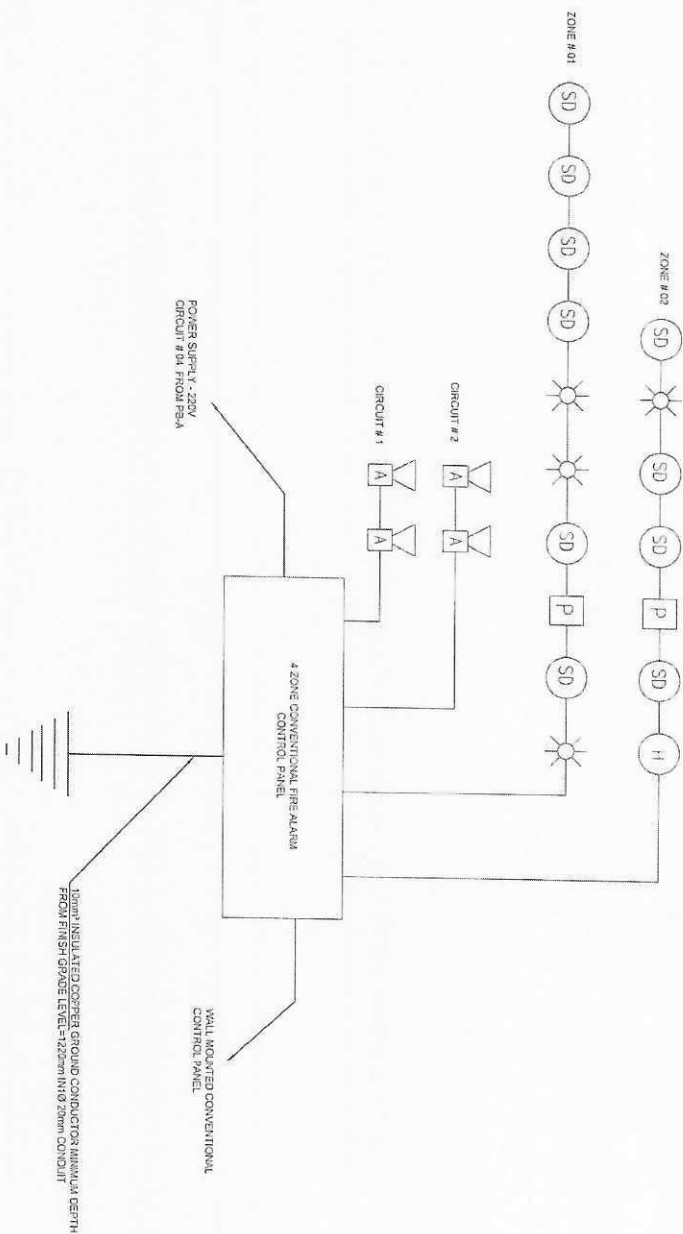

DESIGNED BY	Major Nur Said
CHECKED BY	Major Nur Said
DATE	10/28/2011
PROJECT NO.	10/28/2011
PROJECT NAME	POST OFFICE BUILDING
PROJECT LOCATION	ALL PROVINCE OF AFGHANISTAN
PROJECT NO.	10/28/2011
PROJECT NAME	POST OFFICE BUILDING
PROJECT LOCATION	ALL PROVINCE OF AFGHANISTAN




AFGHAN POST TYPICAL POST OFFICE
ALL PROVINCE OF AFGHANISTAN

POST OFFICE BUILDING
FIRE ALARM RISER DIAGRAM

Ministry of Defense

NOTES

1. ALL DATA CABLES SHOULD BE CAT6
2. ALL TELEPHONE CABLES SHOULD BE CAT6
3. ALL TELEPHONE CABLES SHOULD BE CONNECTED DIRECTLY TO PABX
4. ALL DATA AND TEL CABLES SHOULD BE INSTALLED IN 20MM CONDUIT
5. ALL PABX ARE SURFACE MOUNTED

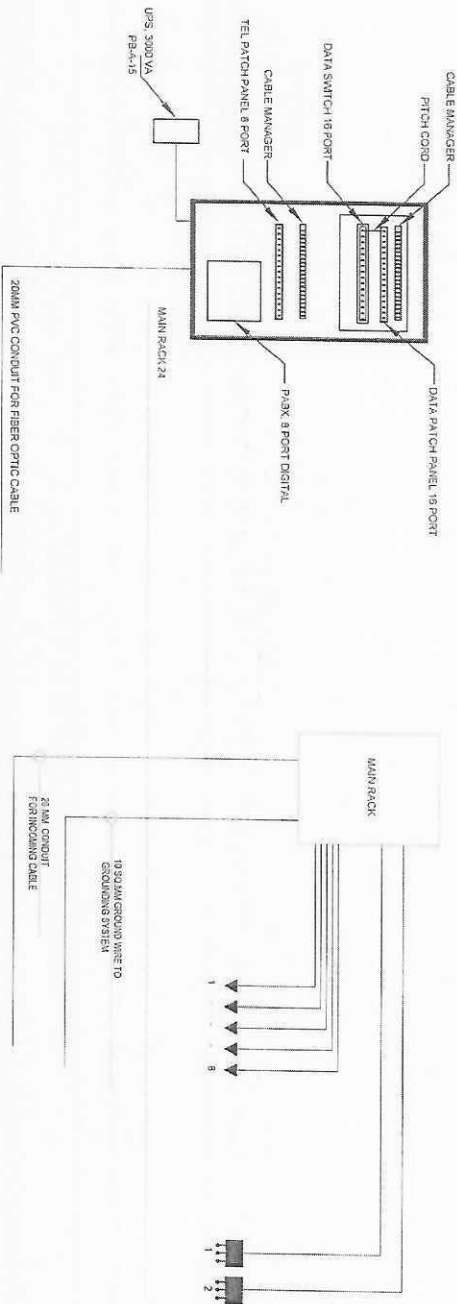

01 COMMUNICATION RISER DIAGRAM
SCALE




AFGHAN POST TYPICAL POST OFFICE
ALL PROVINCE OF AFGHANISTAN

POST OFFICE BUILDING
COMMUNICATION RISER DIAGRAM

Sheet
Reference
Number

راست در Directorate

- NOTES
1. ALL IP CAMERAS SHOULD BE INSTALLED AS HIGH AS POSSIBLE TO COVER MAXIMUM AREA
 2. CCTV RACK IS SURFACE MOUNTED

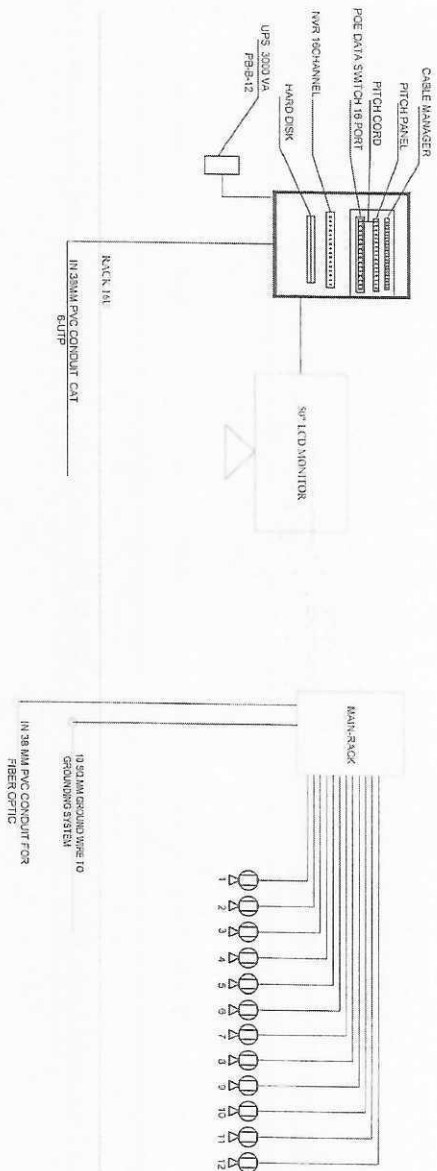

01 CCTV RACK DIAGRAM
SCALE: 1:10

AFGHAN POST TYPICAL POST OFFICE
ALL PROVINCE OF AFGHANISTAN

POST OFFICE BUILDING
CCTV RACK DIAGRAM



in Directorate

380Y / 220 VOLTS, 3-PHASE, 5 WIRE

STANDARD CIRCUIT BREAKER SIZE

140X5mm² CU P.V.C. (25mm² EGC P.V.C.)
IN A Ø 100mm CONDUIT

15mm² BASE COPPER GROUND IN A Ø 100mm CONDUITS

FEED EXISTING TR

SDP


1000-1001

AFGHAN POST TYPICAL POST OFFICE
ALL PROVINCE OF AFGHANISTAN

POST OFFICE BUILDING
PANEL SCHEDULE

in Directorate

1000

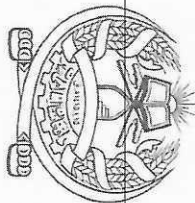

د افغانستان اسلامي امارت

امارت اسلامی افغانستان

معاونیت مالی و اداری

ریاست طرح و دیزاین امور ساختمانی

نقشه های آبرسانی

اعمار پسته خانه های تپه های شرکت دولتی افغان پست

افغانستان



ریاست
In Directorate

PLUMBING ABBREVIATIONS

CO	CLEANOUT
CW	COLD WATER
EMH	ELECTRIC WATER HEATER
FOO	FLOOR CLEANOUT
FD	FLOOR DRAIN
FL	FLOOR SINK
GAL	GALLON
GCO	GRADE CLEANOUTS
GPD	GALLONS PER DAY
GPH	GALLONS PER HOUR
GPM	GALLONS PER MINUTE
GPR	GAS PRESSURE REGULATOR
GRS	GAS REGULATOR STATION
GT	GREASE TRAP
GVTR	GAS VENT THROUGH ROOF
GW	GAS FIRED WATER HEATER
H&CW	HOT AND COLD WATER
HB	HOSE BIBB
HD	HUB DRAIN
HEX	HEAT EXCHANGER
HP	HORSEPOWER
HS	HAND SINK
HST	HOT WATER STORAGE TANK
HB	HOSS BIBB
HMB	HOT WATER BOILER
HMC	HOT WATER CIRCULATING PUMP
HMP	HOT WATER PUMP
HOD	HYDRANT
ICW	INDUSTRIAL COLD WATER
INV	INVERT
IPC	INTERNATIONAL PLUMBING CODE
IRW	IRRIGATION WATER
IW	INDIRECT WASTE
IMH	INSTANTANEOUS WATER HEATER
IRS	INDUSTRIAL WATER RETURN
IWS	INDUSTRIAL WATER SUPPLY
KW	KILOWATT
KWHR	KILOWATT-HOUR
L/S	LITER PER SECOND
LA	LABORATORY AIR
LAV	LABORATORY
LBS/HR	POUNDS PER HOUR
LCW	LABORATORY COLD WATER
LHW	LABORATORY HOT WATER
LNG	LIQUID NATURAL GAS
LOX	LIQUID OXYGEN
LV	LABORATORY VACUUM
LW	LOW WATER
M	METER
MA	MEDICAL AIR
MAV	MANUAL AIR VENT
MBH	1000 BTUH
MED	MEDICAL

PLUMBING SYMBOLS

COLD WATER (CW)	—————
HOT WATER (HW)	—————
VENT PIPE (VP)	—————
SEWER WATER LINE	—————

LEGEND

DA	GATE VALVE
DA	GLOBE VALVE
DA	BUTTERFLY VALVE
DA	CHECK VALVE
DA	STOP CHECK VALVE
DA	PLUG VALVE
DA	3-WAY VALVE
DA	RELIEF OR SAFETY VALVE
DA	ANGLE VALVE
DA	ANGLE GLOBE VALVE
DA	BALANCING COCK
DA	AIR VALVE
DA	HOSE GATE DRAIN VALVE
DA	EXPANSION VALVE
DA	AIR VENT AUTOMATIC
DA	AIR VENT MANUAL
DA	MOTORIZED VALVE (MODULATING OR TWO POSITION)
DA	SOLENOID VALVE
DA	3-WAY MOTORIZED VALVE (MOD OR 3-POSITION)
DA	3-WAY SOLENOID VALVE
DA	TEMPERATURE REGULATION VALVE
DA	AIR ELIMINATOR
DA	BACK PRESSURE VALVE
DA	PRESSURE REDUCING VALVE
DA	DRAIN VALVE
DA	SLEEVE COUPLING (SC)
DA	BACKFLOW PREVENTER
DA	WATER HAMMER ARRESTOR
DA	ELECTRICAL WATER HEATER
DA	INSTANTANEOUS ELECTRICAL WATER HEATER
DA	YARD CLEAN OUT
DA	PIPE TURNING DOWN
DA	PIPE TURNING UP
DA	FLOOR DRAIN
DA	HOSE BIBB, PLAN

LEGEND

DA	PRESSURE GAUGE
DA	THERMOMETER DIA. TYPE
DA	THERMOMETER VERTICAL TYPE
DA	HOSE BIBB ELEVATION
DA	WALL HYDRANT
DA	EXPOSED CLEANOUT
DA	FLOOR CLEANOUT
DA	WALL CLEANOUT
DA	BALL VALVE
DA	UNION
DA	FLANGE SET
DA	FLEXIBLE HOSE/CONNECTION
DA	Y-TYPE STRAINER
DA	SIGHT GLASS
DA	GAUGE GLASS W/DOCKS
DA	FILTER/DRYER
DA	TANK AIR CONTROL FITTING
DA	CAPPED/PLUGGED CONNECTION
DA	REDUCER-INCREASER
DA	EXPANSION LOOP
DA	EXPANSION JOINT
DA	ROOF DRAIN
DA	POINT OF CONNECTION TO EXISTING SYSTEM
DA	COMPRESSED AIR DROP
DA	HUMIDIFIER
DA	INSULATING FLANGE
DA	THERMAL RELIEF VALVE W/SIGHT FLOW INDICATOR
DA	BASKET STRAINER
DA	WATER METER
DA	SAMPLE CONNECTION
DA	FIRE SAFETY VALVE
DA	NON-SURGE CHECK VALVE
DA	FLOW CONTROL VALVE
DA	PRESSURE REGULATING VALVE
DA	WATER SLUG VALVE(WSV)

Designation: _____
 Signature: _____
 Date: _____

No. _____
 For: _____
 Date: _____

Designation: _____
 Signature: _____
 Date: _____



No. _____
 For: _____
 Date: _____

Designation: _____
 Signature: _____
 Date: _____

No. _____
 For: _____
 Date: _____

Designation: _____
 Signature: _____
 Date: _____

1. WATER CLOSETS SHALL BE ORIENTED NORTH AND SOUTH.
2. ALL PIPE SIZES ARE INDICATED IN MILLIMETERS AND SHOWN NEARBY DIAMETER.
3. ALL WATER AND SEWER PIPES SHALL BE INSTALLED INSIDE THE WALL OR UNDER SLAB.
4. SEE SHEET P-401 FOR WATER PIPING SCHEDULES.
5. ALL EXPOSED HOT WATER LINES SHALL BE PROPERLY INSULATED WITH 30mm RIGID CLASS WOL INSULATION.
6. ALL INTERVAL HOT AND COLD WATER LINE SHALL BE PER P120 WITH P125 FITTINGS AS PER STANDARD DN 80/77 WITH 30mm RIGID CLASS WOL INSULATION.
7. SEWER, VENT PIPES AND FITTINGS SHALL BE PER S140 ACCORDING TO ASTM-D1785 AND S141-D1785.
8. FOR INDIVIDUAL PLUMBING FIXTURES, WATER, SEWER PIPE SIZING AND SCHEDULES REFER TO SHEET P-402.
9. FOR PLUMBING FIXTURES INSTALLATION, VENT THROW, ROOF AND EJECTOR, WATER HEATER DETAILS SEE SHEETS P-501, P-502 AND P-503.

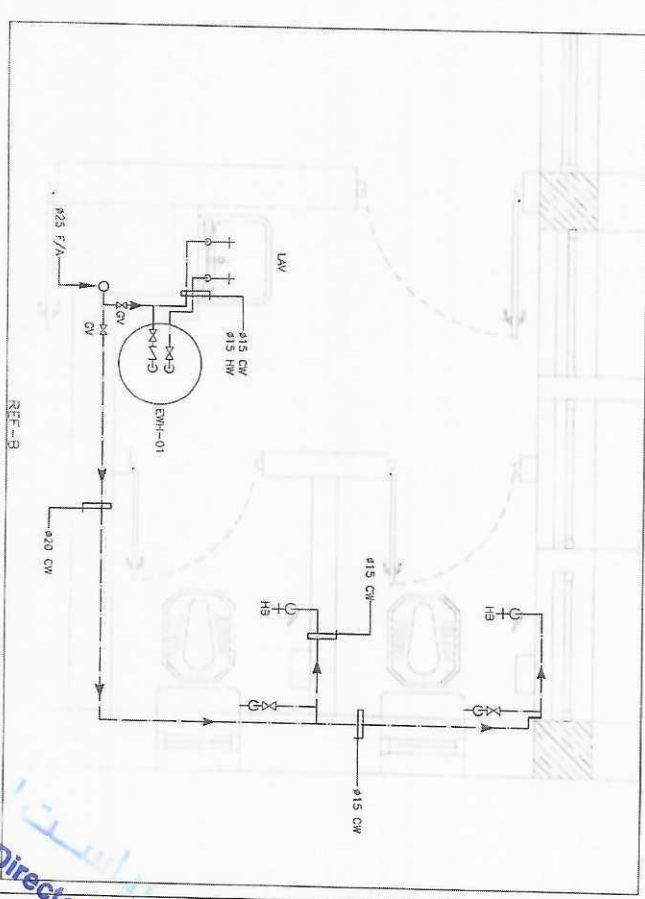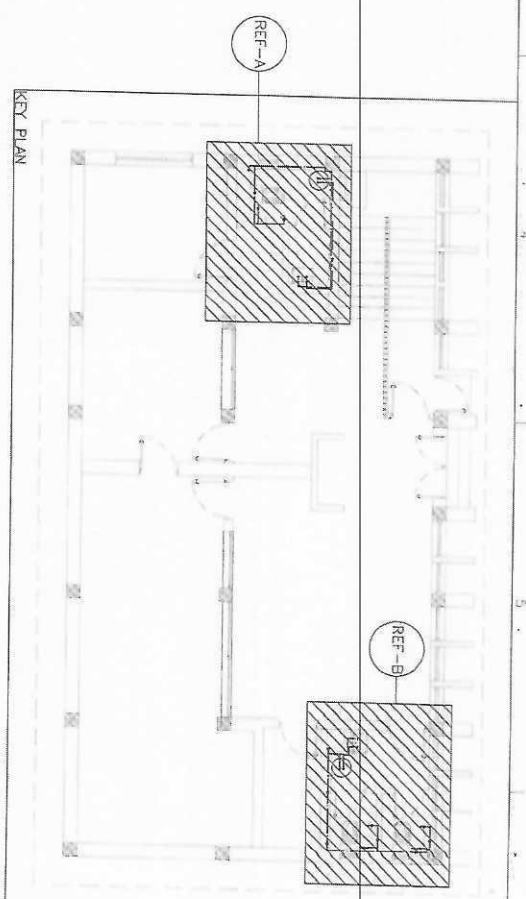

01	HOT AND COLD WATER ENLARGED PLAN
P-101	REF SCALE 1:30

0 215 03 06 09 2 19

Directorate



of the 19th century.

US 2003/0136000 A1

1. *Introduction*

Designed by	Shelley Fennell	no	no
	<i>Shelley</i>	no	no

Chart 2	Spelling Error
---------	----------------

Date	Current No.





AFG004-2007 TRACK 2007 OFFICE

ALL INDUSTRY OF AFRICA 1995




GENERAL NOTES:

1. WATER CLOSETS SHALL BE ORIENTED NORTH AND SOUTH.
2. ALL PIPE SIZES ARE INDICATED IN MILLIMETERS AND SHOWN INSIDE DIAMETER.
3. ALL HOT AND COLD WATER PIPES SHALL BE INSTALLED INSIDE THE WALL OR UNDER SLAB.
4. SEE SHEET P-401 FOR PLUMBING SYMBOLS AND ABBREVIATIONS.
5. ALL PIPES AND FITTINGS SHALL BE PROPERLY INSULATED WITH 30mm RIGID GLASS WOOL INSULATION AND COVER WITH 0.3mm ALUMINUM VAPOR BARRIER.
6. ALL INTERNAL HOT AND COLD WATER LINE SHALL BE PPR PN20 WITH FN25 FITTINGS AS PER STANDER EN 8077 AND 8078.
7. EXHAUST PIPES AND FITTINGS SHALL BE PVC SCH40 ACCORDING TO ASTM-D1785 AND ASTM-D2665.
8. FOR PLUMBING FIXTURES, MATERIALS, SIZES, SCHEDULES REFER TO SHEET P-402.
9. FOR PLUMBING FIXTURES INSTALLATION, SEE TOWER-1606-78B ELECTRICAL WATER TOWER DETAILS SEE SHEETS P-501, P-502 AND P-503.

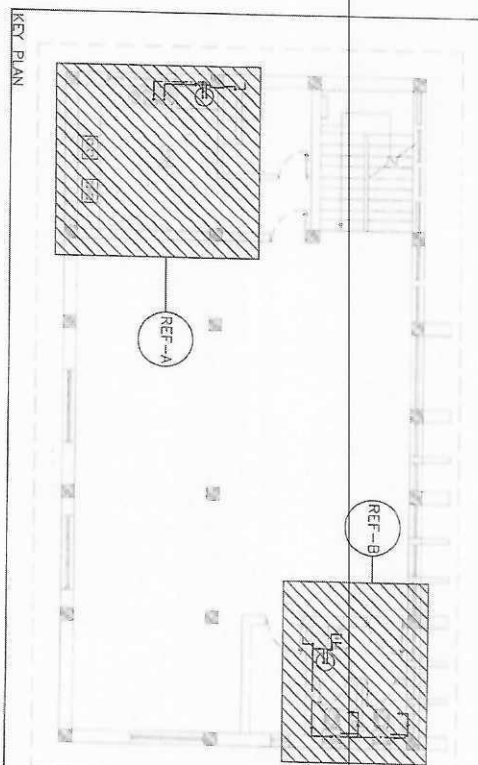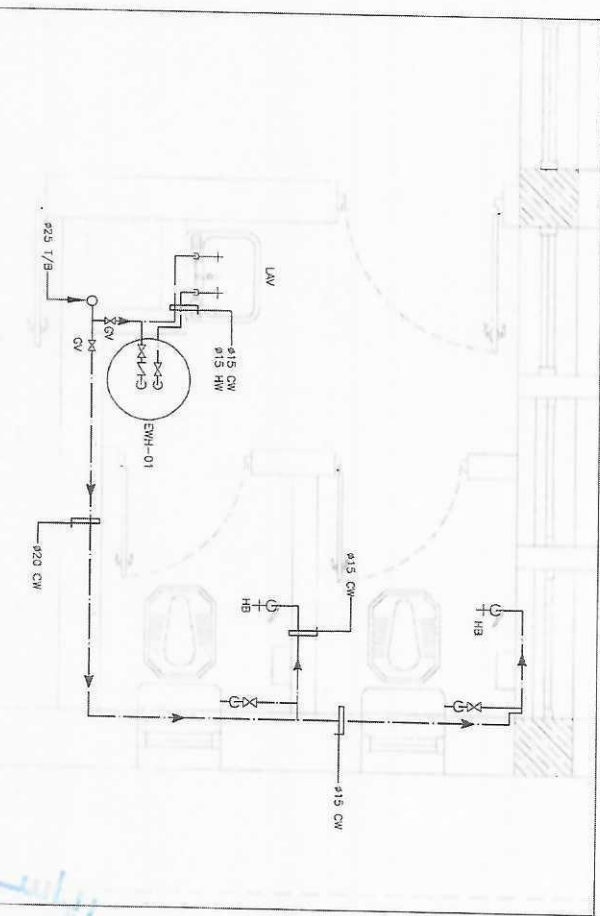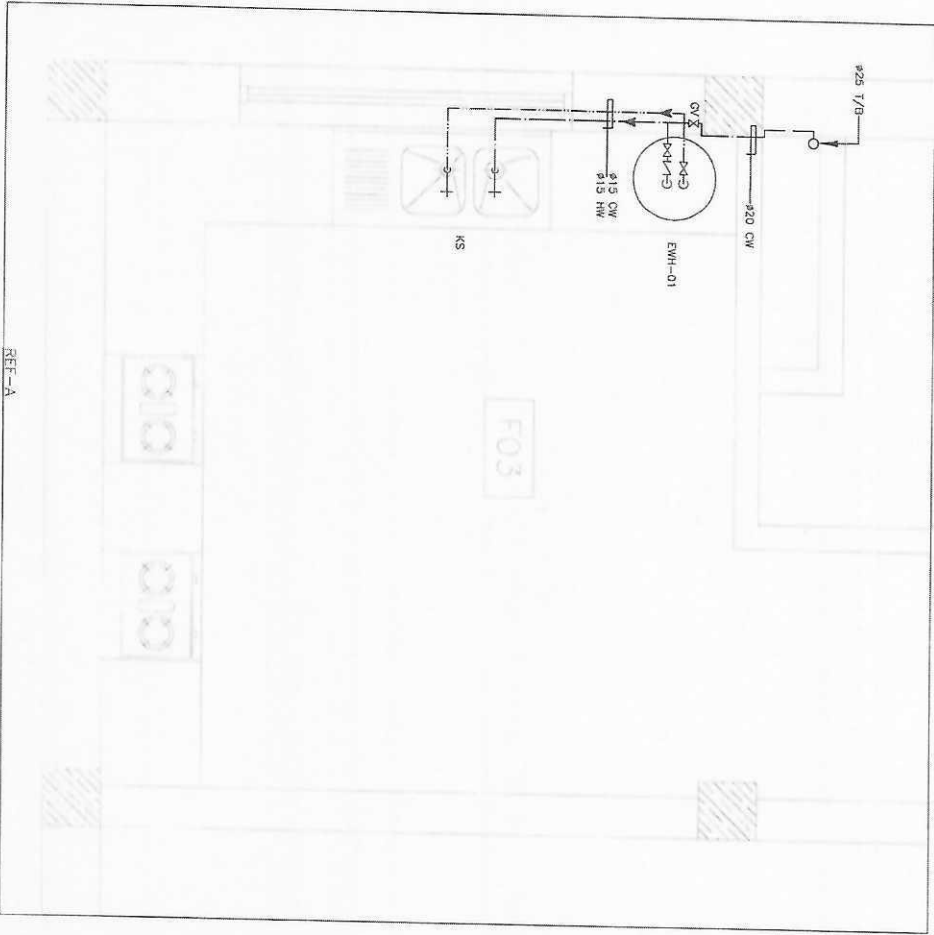

01 HOT AND COLD WATER ENLARGED PLAN
P-102 REF

SCALE: 1:20

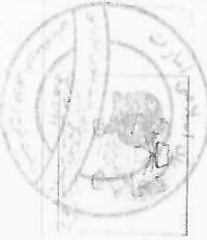

رئيسية
مديرية
المشروعات
البلدية
بمكة المكرمة
المنطقة الحضرية
الشمالية
المنطقة الحضرية
الشمالية

Designed by
Checked by
Drawn by
Scale
Date

No. of sheets
No. of sheets
No. of sheets

Date
Contract No.
Contract Type
Contract Value
Contract Value
Contract Value

Approved by
Checked by
Drawn by
Scale
Date

Project Name
Project Location
Project No.




Directorate

- GENERAL NOTES:
1. THIS IS A TYPICAL GENERAL DRAWING. THE CONTRACTOR IS RESPONSIBLE TO ADAPT IT TO THE SITE CONDITION.
 2. TOILETS SHALL BE ORIENTED NORTH AND SOUTH. TOILETS SHALL NOT FACE EAST OR WEST.
 3. ALL PIPE SIZES ARE INDICATED IN MILLIMETERS AND SHOWN INSIDE DIAMETER. SEE SHEET P-01 FOR SCHEDULES.
 4. ALL PIPES SHALL BE GALVANIZED IRON WATER TANK SHALL BE 2000 LITERS. THE THICKNESS OF EACH WATER TANK IS 2000 LITERS. ITS SHAPE IS OPTIONAL. CAN BE CYLINDER OR CUBIC TYPE. BUT ITS HEIGHT WILL BE 1.5 OF ITS WIDE.
 5. HOT DIP GALVANIZED IRON WATER TANK WITH THICKNESS OF 2MM.
 6. FOR INDIVIDUAL PLUMBING FIXTURE WATER AND SEWER PIPE SIZING REFER TO SHEET P-02.
 7. REFER TO SHEET P-01 AND P-02 FOR ELECTRICAL WATER HEATER VTR INSTALLATION DETAILS.

01. HOT DIP GALVANIZED IRON WATER TANK WITH THICKNESS OF 2MM.
02. KEEP THE BASE OF THE WATER TANK 1200MM HIGH FROM THE ROOF. REFER TO ARCHITECTURAL AND STRUCTURAL DRAWING FOR MORE DETAILS.
03. CONNECT WATER TANKS FILLING PIPE TO EXISTING WATER NETWORK.
04. THE SHOWN ROUTING SWITCH (FS) WILL CONTROL THE FILLING PUMP OF WATER TANK AND PUMP SUPPLY IS NOT INCLUDED IN SCOPE.
05. PLEASE PROVIDE PIPE 50MM RIGID PIPE INSULATION WITH ALUMINUM FOIL WITH DETAIL FOR MORE INFORMATION.
06. PROVIDE 50MM GLASS WOOL INSULATION WITH ALUMINUM FOIL FOR ROOF WATER TANKS.

01 ROOF WATER & SEWER PIPING PLAN
 P-102 REF. SCALE: 1:75

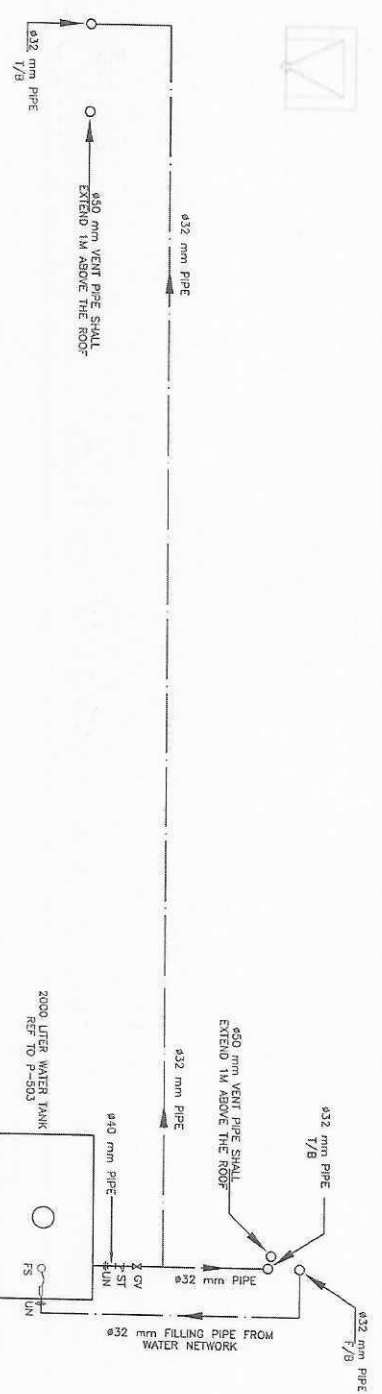

Drawn by	Checked by	Scale	Date
CHANDAN	CHANDAN	1:75	2023-07-15
Drawn by	Checked by	Scale	Date
CHANDAN	CHANDAN	1:75	2023-07-15




Signature of Engineer



in Directorate

GENERAL NOTES

1. WATER CLOSETS SHALL BE ORIENTED NORTH AND SOUTH.
2. ALL HOT AND COLD WATER PIPES SHALL BE INSULATED WITH 10mm RIDGED GLASS WOOL INSULATION.
3. ALL HOT AND COLD WATER PIPES SHALL BE INSULATED WITH 10mm RIDGED GLASS WOOL INSULATION.
4. SEE SHEET P-601 FOR PLUMBING SYMBOLS AND ABBREVIATIONS.
5. ALL EXPOSED HOT WATER LINES SHALL BE PROPERLY INSULATED WITH 10mm RIDGED GLASS WOOL INSULATION.
6. AND COVER WITH 0.2mm ALUMINUM JACKET.
7. SEWER, VENT PIPES AND FITTINGS SHALL BE PVC SCH40 ACCORDING TO ASTM-D1785 AND ASTM-D7665.
8. FOR INDIVIDUAL PLUMBING FIXTURES, WATER, SEWER PIPE SIZING AND SCHEDULES REFER TO SHEET P-602.
9. FOR PLUMBING INSULATION, VENT THROW ROOF AND ELECTRICAL WATER HEATER DETAILS SEE SHEETS P-581, P-582 AND P-583.

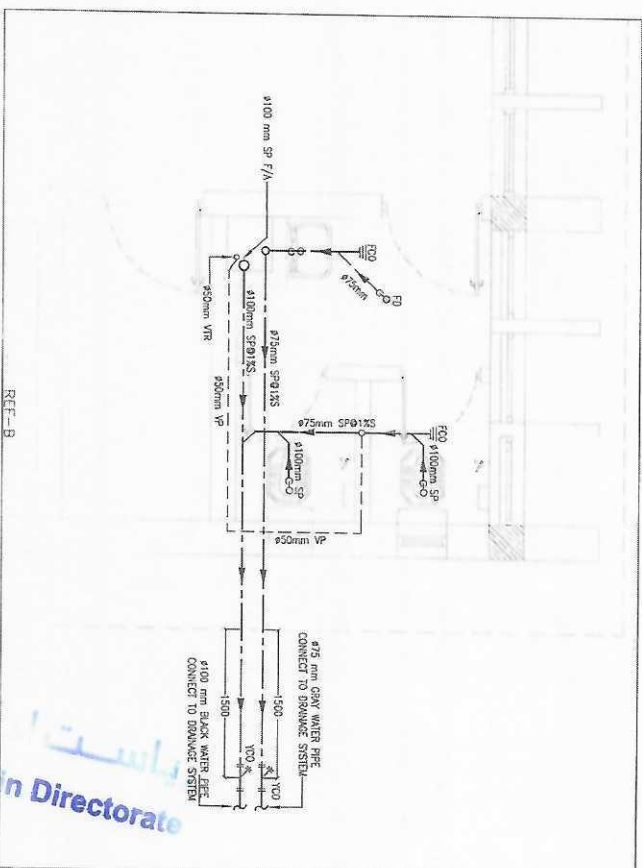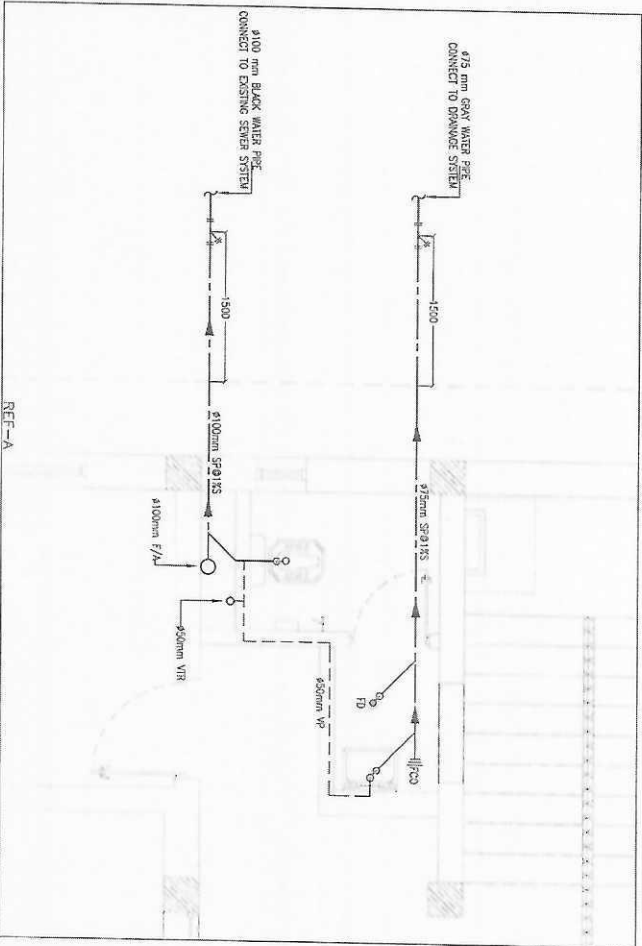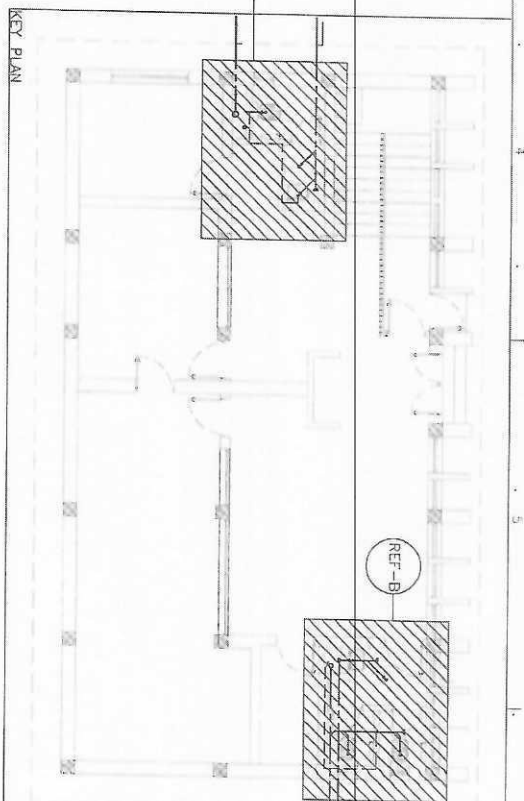

01 SANITARY SEWER ENLARGED PLAN
P-104 REF. SCALE 1:50



Project Name:
 Client:
 Design By:
 Checked By:
 Approved By:
 Date:
 Scale: 1:50

Design By:
 Checked By:
 Approved By:
 Date:
 Scale: 1:50

Submitted By:
 Date:
 Scale: 1:50

Design By:
 Checked By:
 Approved By:
 Date:
 Scale: 1:50




Design By:
 Checked By:
 Approved By:
 Date:
 Scale: 1:50

Design By:
 Checked By:
 Approved By:
 Date:
 Scale: 1:50

0 0.5 1 1.5 2 2.5
GRAPHIC SCALE (1:50 M)
n Directorate



1. WATER COOLERS SHALL BE ORIENTED NORTH AND SOUTH.
2. ALL PIPE SIZES ARE INDICATED IN MILLIMETERS AND SHOWN INSIDE DIAMETER.
3. ALL WATER AND SEWER PIPES SHOULD BE INSTALLED INSIDE THE WALL OR UNDER SLAB.
4. SEE SHEET P-601 FOR WATER PIPING.
5. ALL EXPOSED HOT WATER LINES SHALL BE PROPERLY INSULATED WITH 30mm RIGID GLASS WOOL INSULATION.
6. ALL INTERNAL HOT AND COLD WATER LINE SHALL BE PER P120 WITH P125 FITTINGS AS PER STANDARD DIN 80777.
7. SEWER, VENT PIPES AND FITTINGS SHALL BE PVC CLASS ACCORDING TO ASTM-D1785 AND ASTM-D9845.
8. FOR INDIVIDUAL PLUMBING FIXTURES, WATER, SEWER PIPE SIZING AND SCHEDULES REFER TO SHEET P-602.
9. FOR FIXTURES AND INSTALLATION, VENT THROU ROOF AND ELECTRICAL WATER HEATER DETAILS SEE SHEETS P-501, P-502 AND P-503.

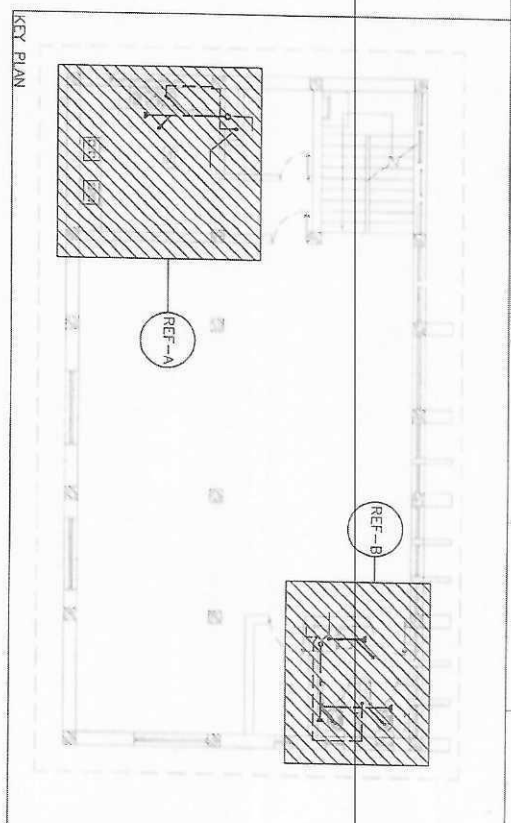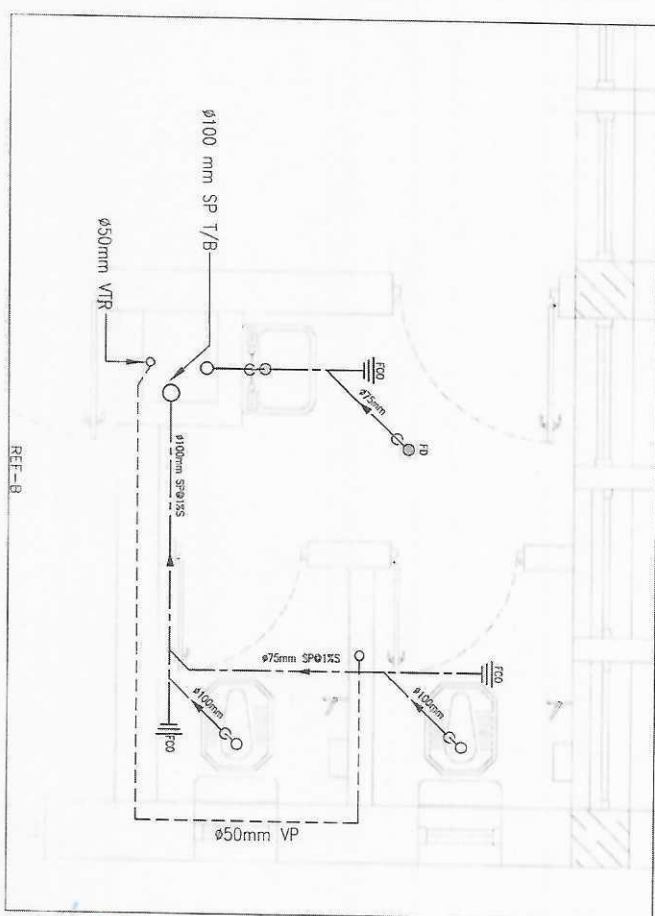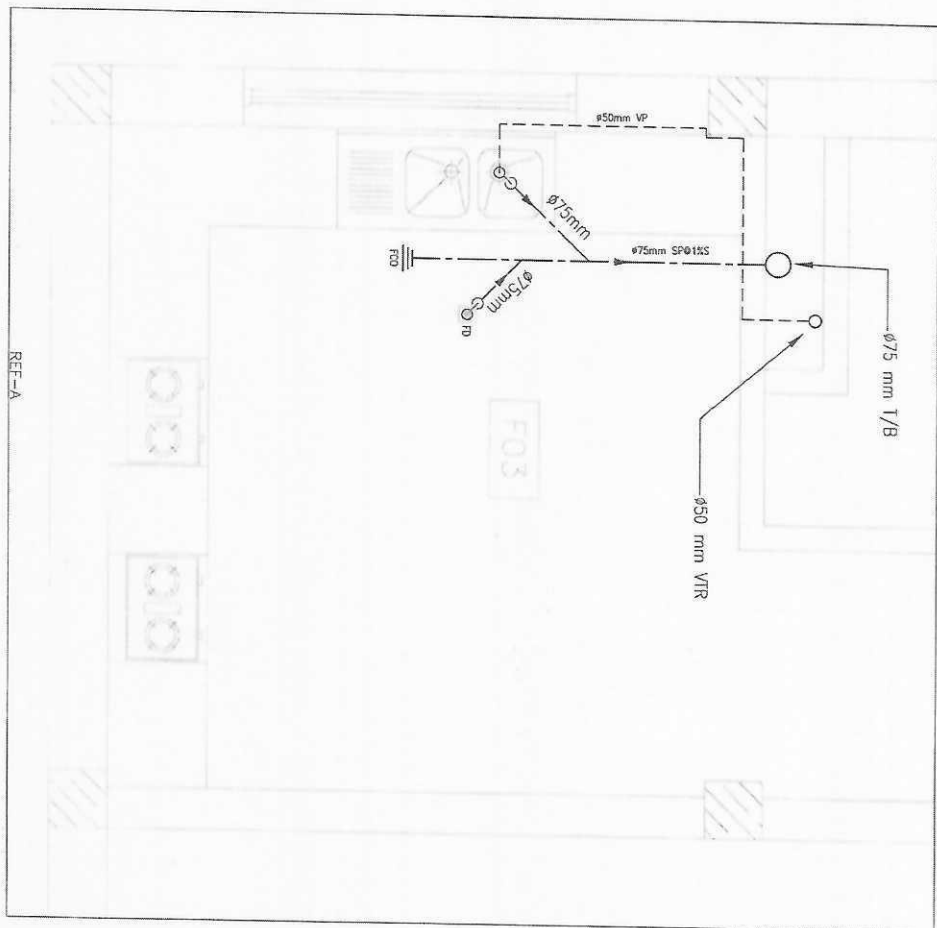

P-105 | REF SCALE: 1.30

SCALE: 1:50

REF-A

REF-10

in Directorate



Copyright ©

Sergio J. Jaramila

1000

8

Contract No.


402661 70871 70872 70873 715

ALL PROVINCES OF ARGENTINA 1971








- NOTES:
1. PROVIDE 25mm THICK PIPE INSULATION WITH WEATHERPROOF METAL CLADDING ON EXTERIOR SIDE OF BUILDING.
 2. PROVIDE FREEZE PROOF HOSE BIBBANT-SIPHON

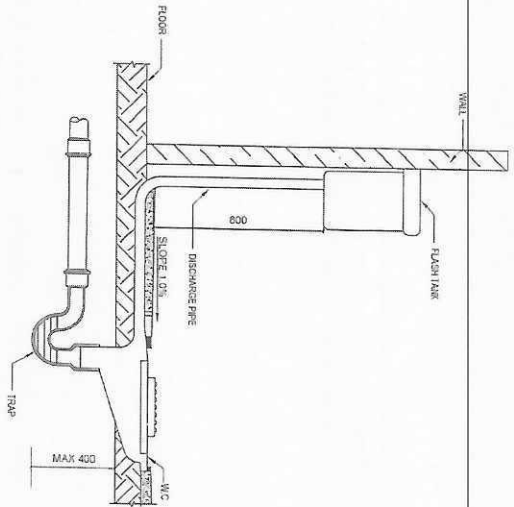



- NOTES:
1. IN ADDITION TO INLET AND DISCHARGE PIPING, A HOSE BIB SHALL BE MOUNTED ON ADJACENT WALL.
 2. HOSE BIB SHALL BE OF A SIZE NOT LESS THAN 51mm.
 3. SLOPE FLOOR TOWARDS DRAINAGE.
 4. ALL TOILETS SHALL BE INSTALLED IN A NORTH/SOUTH ORIENTATION.
 5. ALL EASTERN-TYPE WATER CLOSETS SHALL HAVE HOSE BIB INSTALLED ON OCCUPANT'S RIGHT-HAND SIDE.

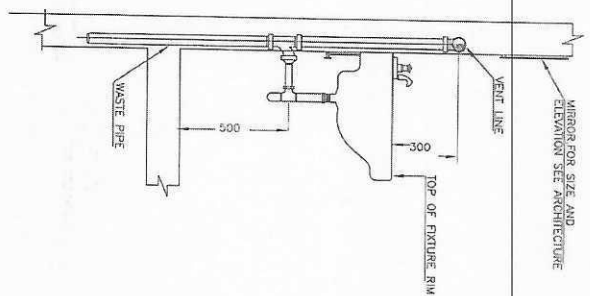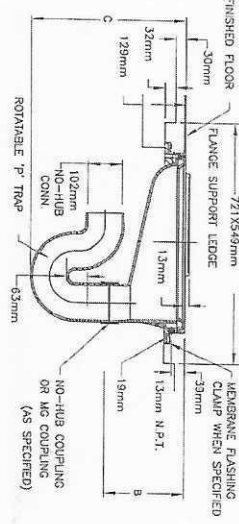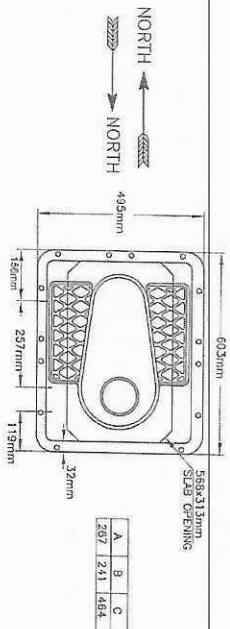

- NOTE:
1. IF WATER HEATER CONES EQUIPPED WITH A MOUNTING BRACKET CONTRACTOR WILL SUBMIT TO THE ENGINEER FOR APPROVAL. ALTERNATE INSTALLATION DETAIL AS RECOMMENDED BY HEATER MANUFACTURER FOR THE TYPE OF WALL (CMU, METAL STUD, ETC.) APPLICABLE.
 2. ALL WATER HEATERS SHOULD HAVE SEISMIC RATED MOUNTING BRACKET.

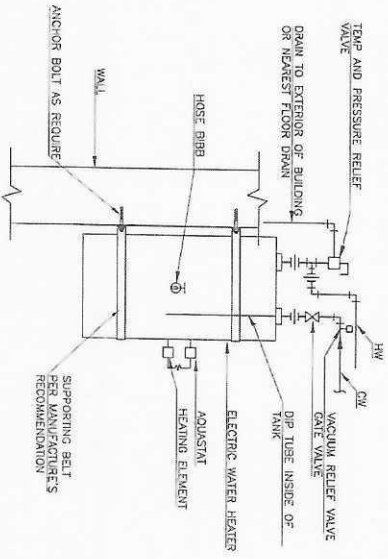

- NOTE:
1. FOR PIPE SIZES SEE FLOOR PLAN.

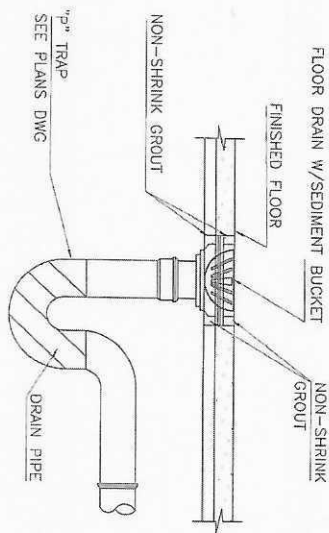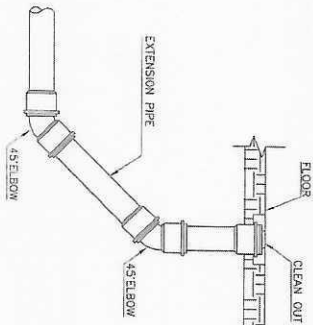

01 | ELECTRIC WATER HEATER
P-501 REF. 1:50

02 | FLOOR DRAIN DETAIL (TYP)
P-501 REF. 1:50

03 | FLOOR DRAIN DETAIL (TYP)
P-501 REF. 1:50



Design by
Checked by
Drawn by
Scale
Date
Project Name
Sheet No.
Revision

Design by
Checked by
Drawn by
Scale
Date
Project Name
Sheet No.
Revision

Design by
Checked by
Drawn by
Scale
Date
Project Name
Sheet No.
Revision

Design by
Checked by
Drawn by
Scale
Date
Project Name
Sheet No.
Revision


Design by
Checked by
Drawn by
Scale
Date
Project Name
Sheet No.
Revision

Design by
Checked by
Drawn by
Scale
Date
Project Name
Sheet No.
Revision


Design by
Checked by
Drawn by
Scale
Date
Project Name
Sheet No.
Revision



in Directorate

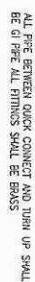[illegible]

03	SECTION A-A	
P-503	REF. P-104	1.50

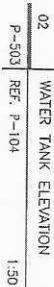



02	KITCHEN SINK INSTALLATION	DETAIL
P-504	REF	NIS



02	SHOWER	INSTALLATION	DETAIL
P-504			MTS



SECTION 3-B

STANDARD TYPICAL PORT OFFICE
ALL DIMENSIONS IN INCHES
PORT OFFICE 30x30x10
STANDARD TYPICAL PORT OFFICE



in Directorate

D

PLUMBING FIXTURE CONNECTION SCHEDULE

MARK	SYMBOLS	FIXTURES	CG m ² /N	HW m ² /N	VSD m ² /N	WASTE m ² /N	EXHIBITS
P1	WC	WATER CLOSET	15mm(1/2 in)	-	50mm (2 in)	100mm (4 in)	EXHIBIT TYPE
P2	WC	WATER CLOSET	15mm(1/2 in)	-	50mm (2 in)	100mm (4 in)	WESTERN TYPE
P3	ST	SHOWER TUB	15mm(1/2 in)	15mm(1/2 in)	50mm (2 in)	50mm (2 in)	-
P4	LAV	BASIN LAVATORY	15mm(1/2 in)	15mm(1/2 in)	50mm (2 in)	50mm (2 in)	-
P5	HB	HOT WATER	15mm(1/2 in)	-	-	-	-
P6	WV	WASHING MACHINE	15mm(1/2 in)	15mm(1/2 in)	50mm (2 in)	50mm (2 in)	-
P7	EW	ELECTRIC WATER HEATER	15mm(1/2 in)	-	-	-	-
P8	FD	FLOOR DRAIN	-	-	50mm (2 in)	75mm (3 in)	-
P9	FD	FLOOR DRAIN	-	-	-	100mm-150mm (4 in-6 in)	-
P10	MS	WATER SINK	15mm(1/2 in)	15mm(1/2 in)	50mm (2 in)	50mm (2 in)	-
P11	MS	WATER SINK	20mm(3/4 in)	-	-	-	-
P12	AB	ABSOLUTE BOTTLE	15mm(1/2 in)	15mm(1/2 in)	-	-	-
P13	LS	LABORATORY SINK	15mm(1/2 in)	15mm(1/2 in)	50mm (2 in)	50mm (2 in)	-
P14	TS	TAP FOR FLOOR WASHING	20mm(3/4 in)	-	-	-	-
P15	PS	POT SINK	15mm(1/2 in)	15mm(1/2 in)	50mm (2 in)	50mm (2 in)	-
P16	RL	PERSON LAVATORY	15mm(1/2 in)	15mm(1/2 in)	50mm (2 in)	50mm (2 in)	-

NOTE:
1. THE ABOVE HOT AND COLD WATER SYSTEM PIPE SIZE ARE THE MINIMUM AND NOT THE MAXIMUM.

EXHIBIT TYPE

SYMBOL	FIXTURE	CG m ² /N	HW m ² /N	VSD m ² /N	WASTE m ² /N
EM-11	WATER	220	1	50	1.5
EM-12	WATER	220	1	50	2
EM-13	WATER	220	1	50	2

NOTE:
ELECTRIC WATER HEATER SHALL BE OF THE FOLLOWING TYPE:

TABLE 2

MAXIMUM HORIZONTAL PIPE HANGER AND SUPPORT SPACING FROM MSS SP-58

COLUMN	1	2	3	4	5	6	7	8
NO. OF PIPE OR DRAINAGE DIAMETER	1/4	3/8	1/2	3/4	1	1 1/4	1 1/2	2
STANDARD WEIGHT STEEL PIPE	10	13	20	25	30	35	40	45
WATER SERVICE	7.21	7.21	7.21	7.21	7.21	7.21	7.21	7.21
VAPOR SERVICE	8.24	8.24	8.24	8.24	8.24	8.24	8.24	8.24
COPPER TUBE	5.15	5.15	5.15	5.15	5.15	5.15	5.15	5.15
WATER SERVICE	5.15	5.15	5.15	5.15	5.15	5.15	5.15	5.15
VAPOR SERVICE	6.18	6.18	6.18	6.18	6.18	6.18	6.18	6.18
CAST IRON DUCTILE IRON SOL	10.1	10.1	10.1	10.1	10.1	10.1	10.1	10.1
PLASTIC	10.1	10.1	10.1	10.1	10.1	10.1	10.1	10.1

FOLLOW THE REQUIREMENTS OF THE NATIONAL FIRE PROTECTION ASSOCIATION

12 ft (3.7m) MAX SPACING, MIN OF ONE HANGER PER PIPE SECTION CLOSE TO JOINT ON BARREL ALSO AT CHANGE OF DIRECTION AND BRANCH CONNECTIONS

10 ft (3.0m) MAX SPACING, MIN OF ONE HANGER PER PIPE SECTION CLOSE TO JOINT ON BARREL ALSO AT CHANGE OF DIRECTION AND BRANCH CONNECTIONS

FOLLOW PIPE MANUFACTURER'S RECOMMENDATIONS FOR

NOTES:
1. THESE ARE CONVENTIONAL LONGS BETWEEN SUPPORTS SUCH AS
DISHES AND APPROXIMATELY EQUAL SPACING SHALL BE USED ON WIRE
PLACES, WALLS, SPECIALS, ETC., OR CHANGES IN DIRECTION REQUIRING
ADDITIONAL SUPPORTS

EXHIBIT TYPE

DESIGN PIPE DIA (mm)	POLYPROPYLENE (PPR), P110 50-6, INTERIOR DIA (mm)	POLYPROPYLENE (PPR), P110 50-6, OUT DIA (mm)	PE-80, P110 INTERIOR DIA (mm)	PE-80, P110 OUT DIA (mm)
15	16.6	21.2	25	25
20	21.2	26.6	30	30
25	26.6	31.4	35	35
32	31.4	36.6	40	40
40	36.6	42.2	50	50
50	42.2	50.0	63	63
63	50.0	59.4	75	75
75	59.4	69.4	89.4	89.4
89.4	69.4	80.0	100	100

NOTE:
• ALL EXPOSED PIPING SHALL BE INSULATED WITH BAYWETS INSULATION/INSTALLED IN
ALUMINUM JACKET (REQUIRED THICKNESS FOR FREEZING CONDITION)
• DESIGN ARE ACCORDING TO PER DESIGN DIAMETER OF PIPE THEREFOR. DURING
CONSTRUCTION OF THE WATER SUPPLY SYSTEM BE CAREFUL TO CHOOSE CORRECT
PIPE SIZE

01 PLUMBING SCHEDULES
P-00 REF SCALE NIS



in Directorate